project	EXTENSION TO KITCHEN AT 14 HADLOW WAY LANCING BN15 9DE
client	Dr P Johnston 14 Hadlow Way Lancing BN15 9DE
architect	Peter Wilson Hilary Mount Way Lancing BN15 0QD 01903 755765
drawing	scale 1:100 date: 17/12/13 revision
	plan tp711/10

remove part of existing conservatory
extend kitchen to form dining room

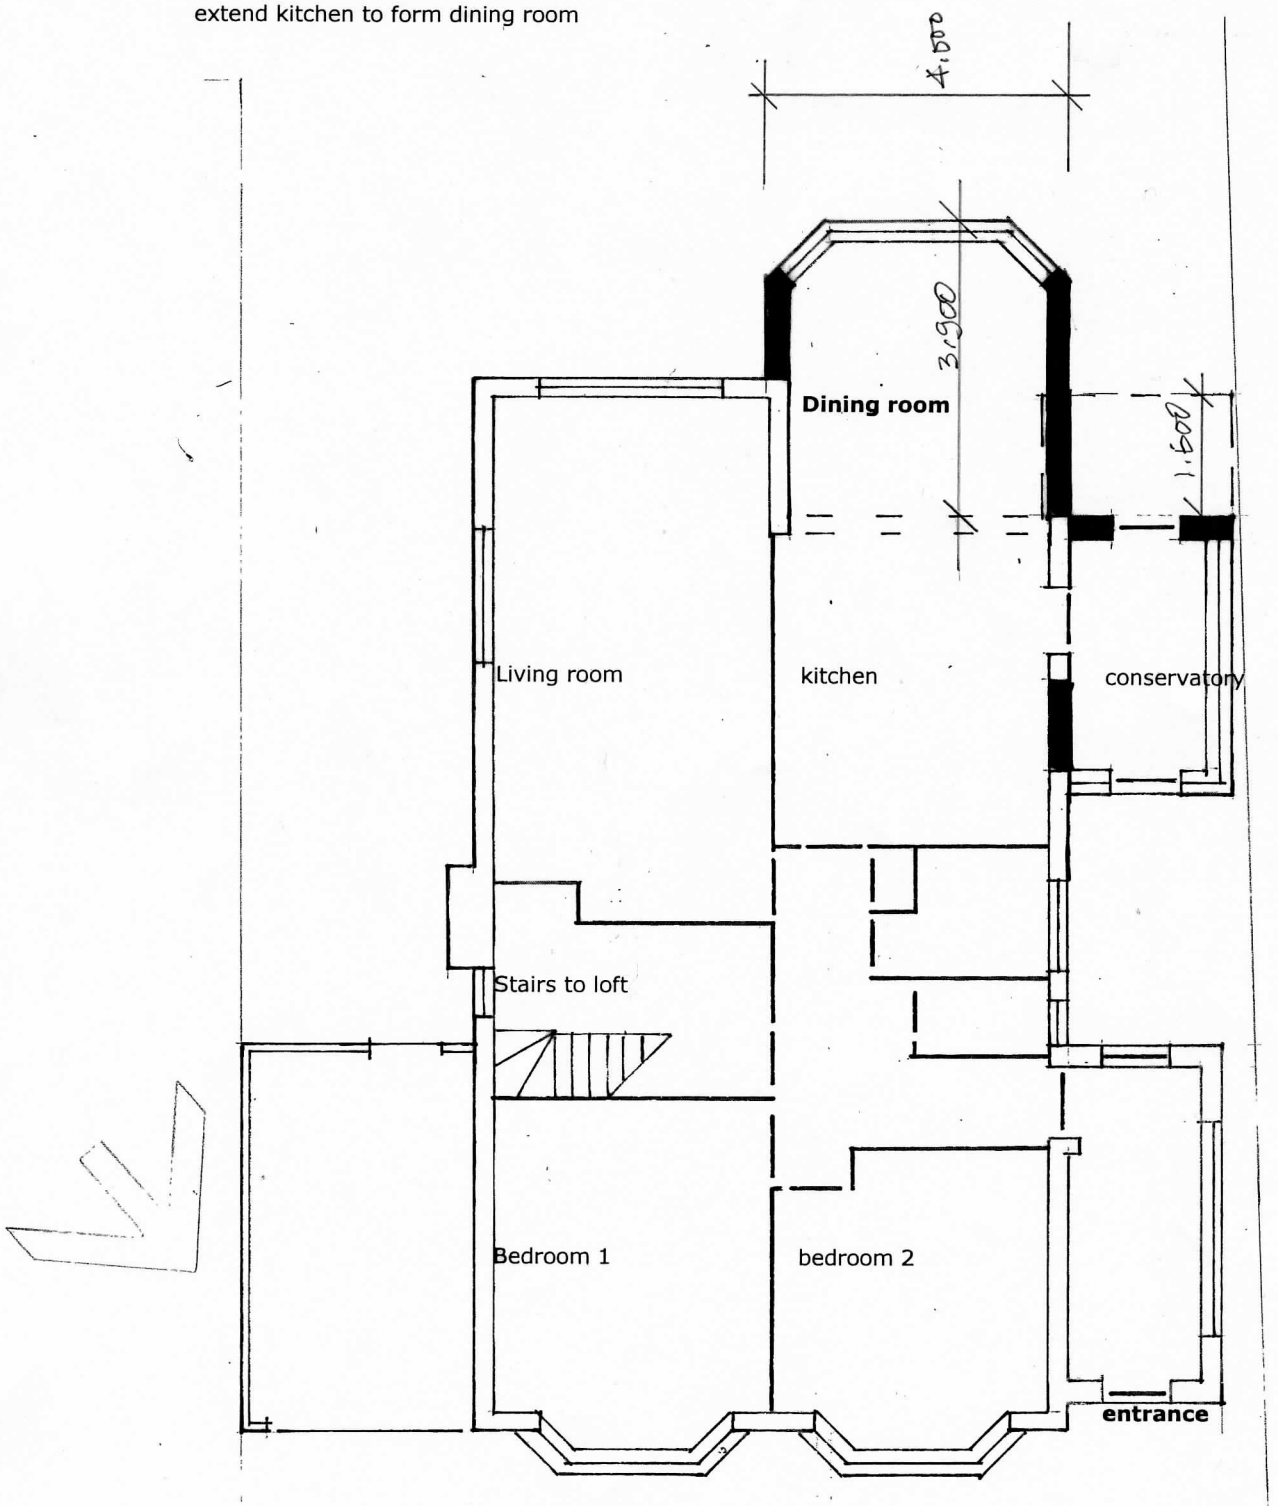

plan

PETER WILSON CONSULTANTS LTD Registration No. 2486630