
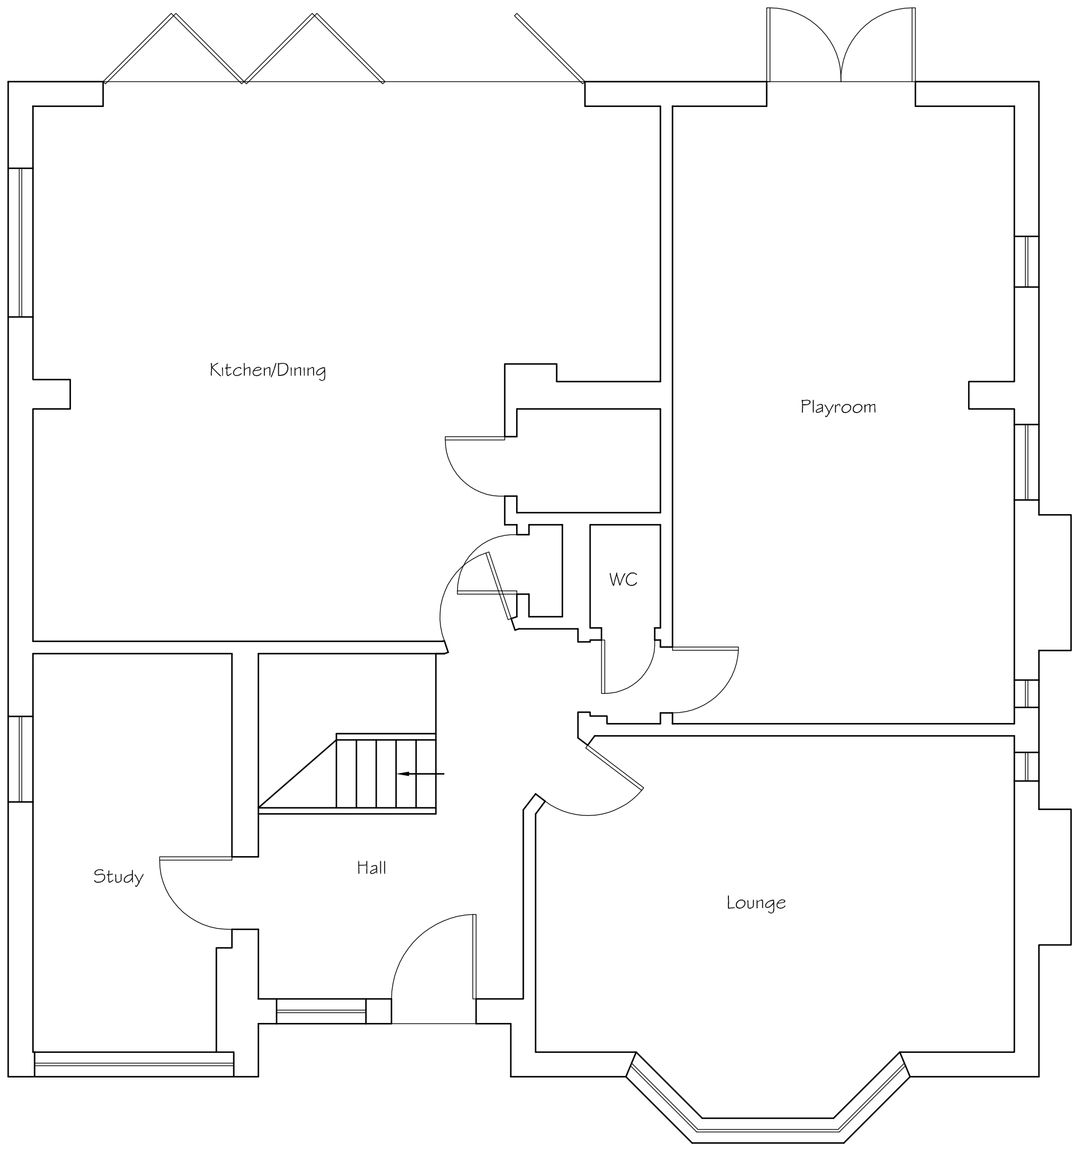



Existing Ground Floor Plan

0 0.5 1 2 3 4 5 6 7 8 9 10


SCALE 1:50

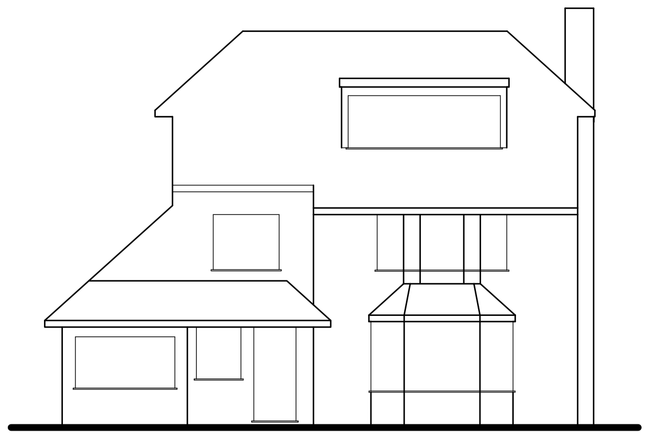

Existing Front (South) Elevation

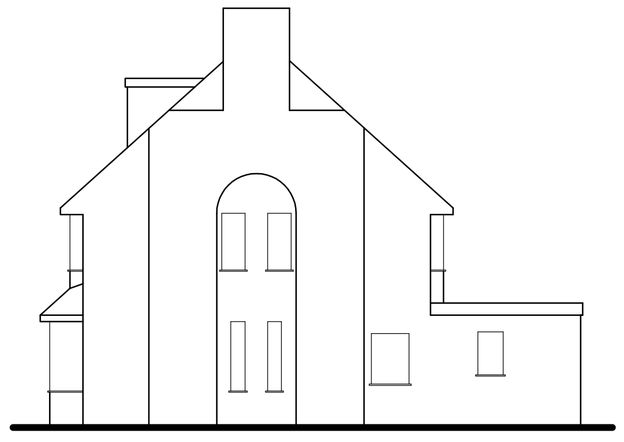

Existing Side (East) Elevation

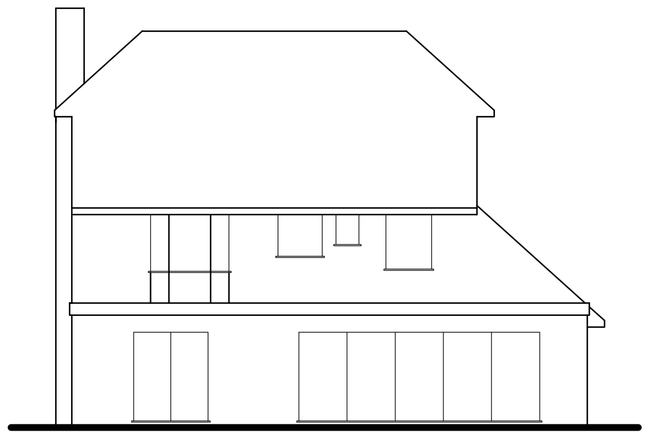

Existing Rear (North) Elevation

0 0.5 1 2 3 4 5 6 7 8 9 10

SCALE 1:100

Tony Rogers
Building Consultants
Address: 40 Dawn Crescent, Upper Beeding
West Sussex, BN44 3WH
Telephone: 01903 815225 Fax: 01903 815225

Rev.	Date:	Revision Description:

Client: Mr & Mrs G Johnson

Address: 336 Upper Shoreham Road
Shoreham
West Sussex
BN43 5QE

Project: Proposed attached side garage

Scale: 1:50 1:100
Paper Size A1

Date: September 2017

Drawing No: 17/1257/01

Drawn By: AWR

Revision: