



Proposed Ground Floor Plan

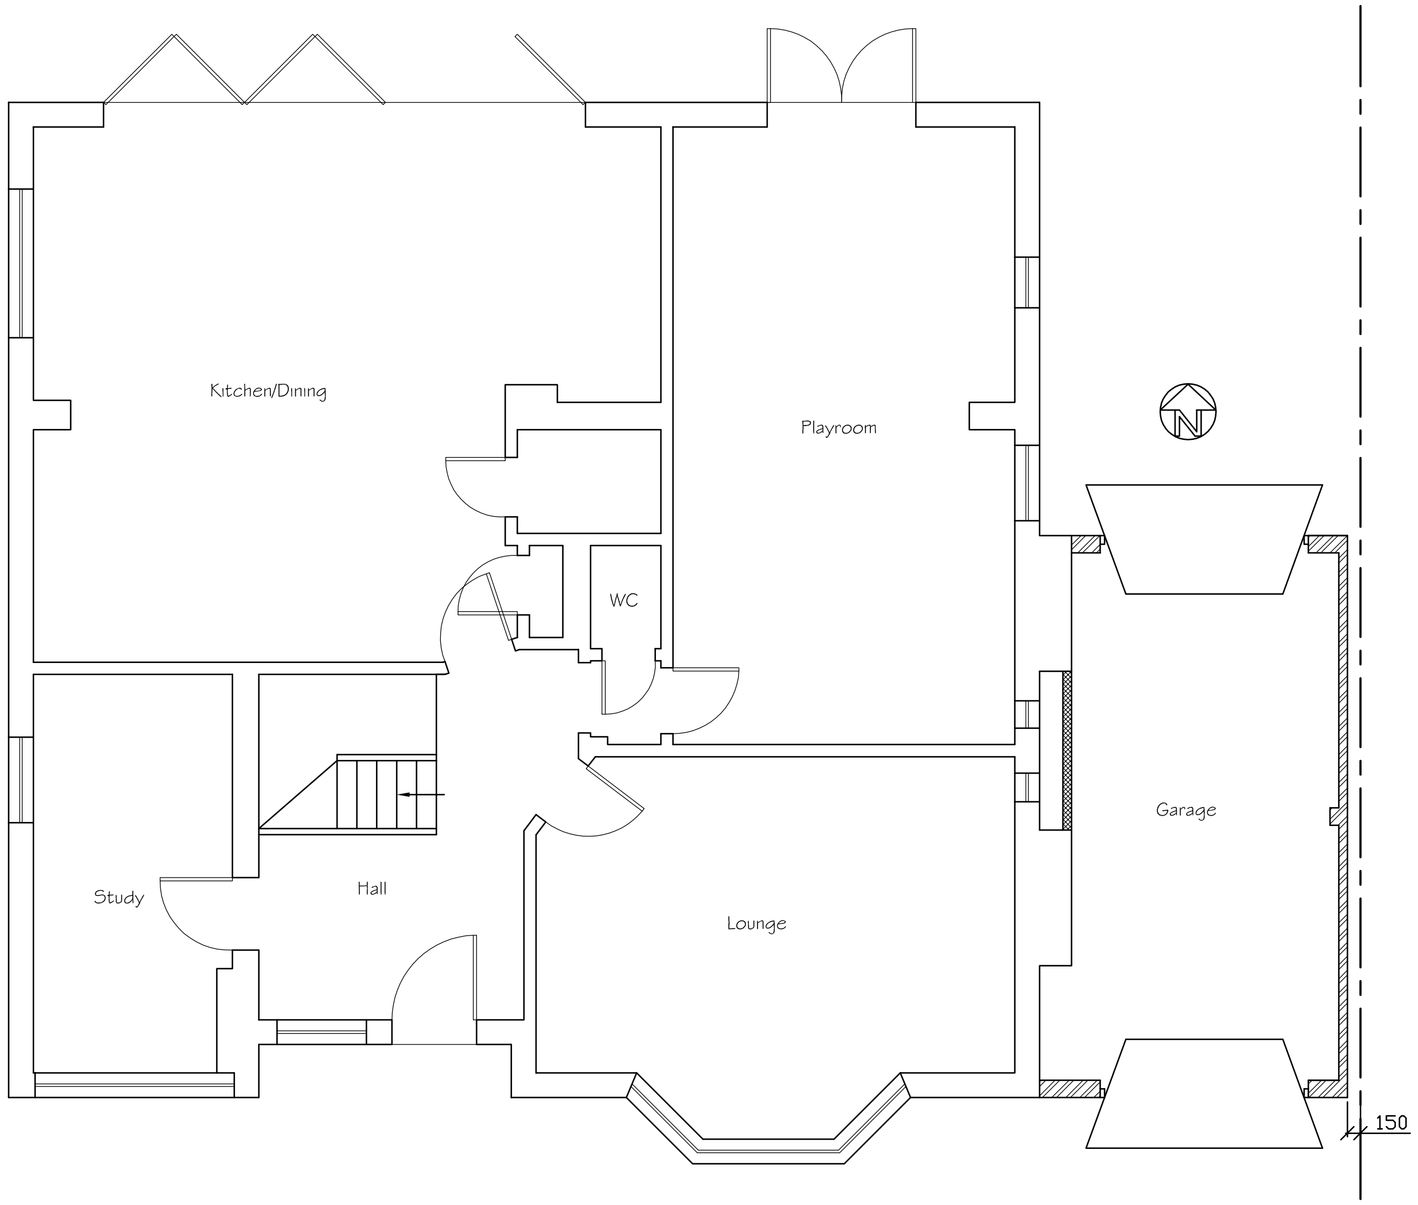

SCALE 1:50




Proposed Front (South) Elevation

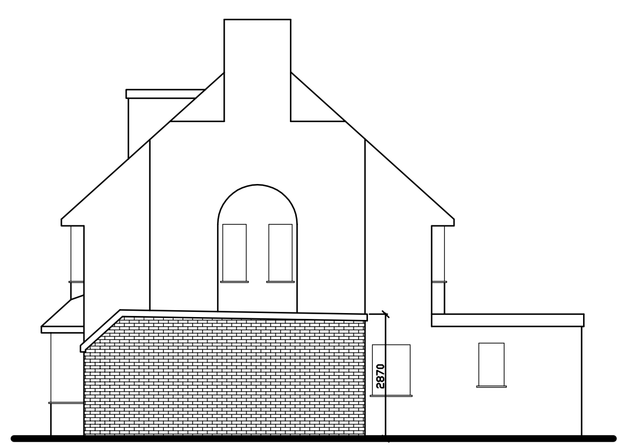

Proposed Side (East) Elevation



Proposed Rear (North) Elevation

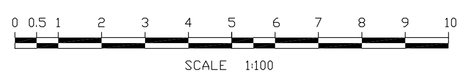

SCALE 1:100

Tony Rogers
Building Consultants
Address: 40 Dawn Crescent, Upper Beeding
West Sussex, BN44 3WH
Telephone: 01903 815225 Fax: 01903 815225

Rev.	Date:	Revision Description:

Client: Mr & Mrs G Johnson

Address: 336 Upper Shoreham Road
Shoreham
West Sussex
BN43 5QE

Project: Proposed attached side garage

Scale: 1:50 1:100
Paper Size A1

Date: September 2017

Drawing No: 17/1257/02

Drawn By: AWR

Revision: