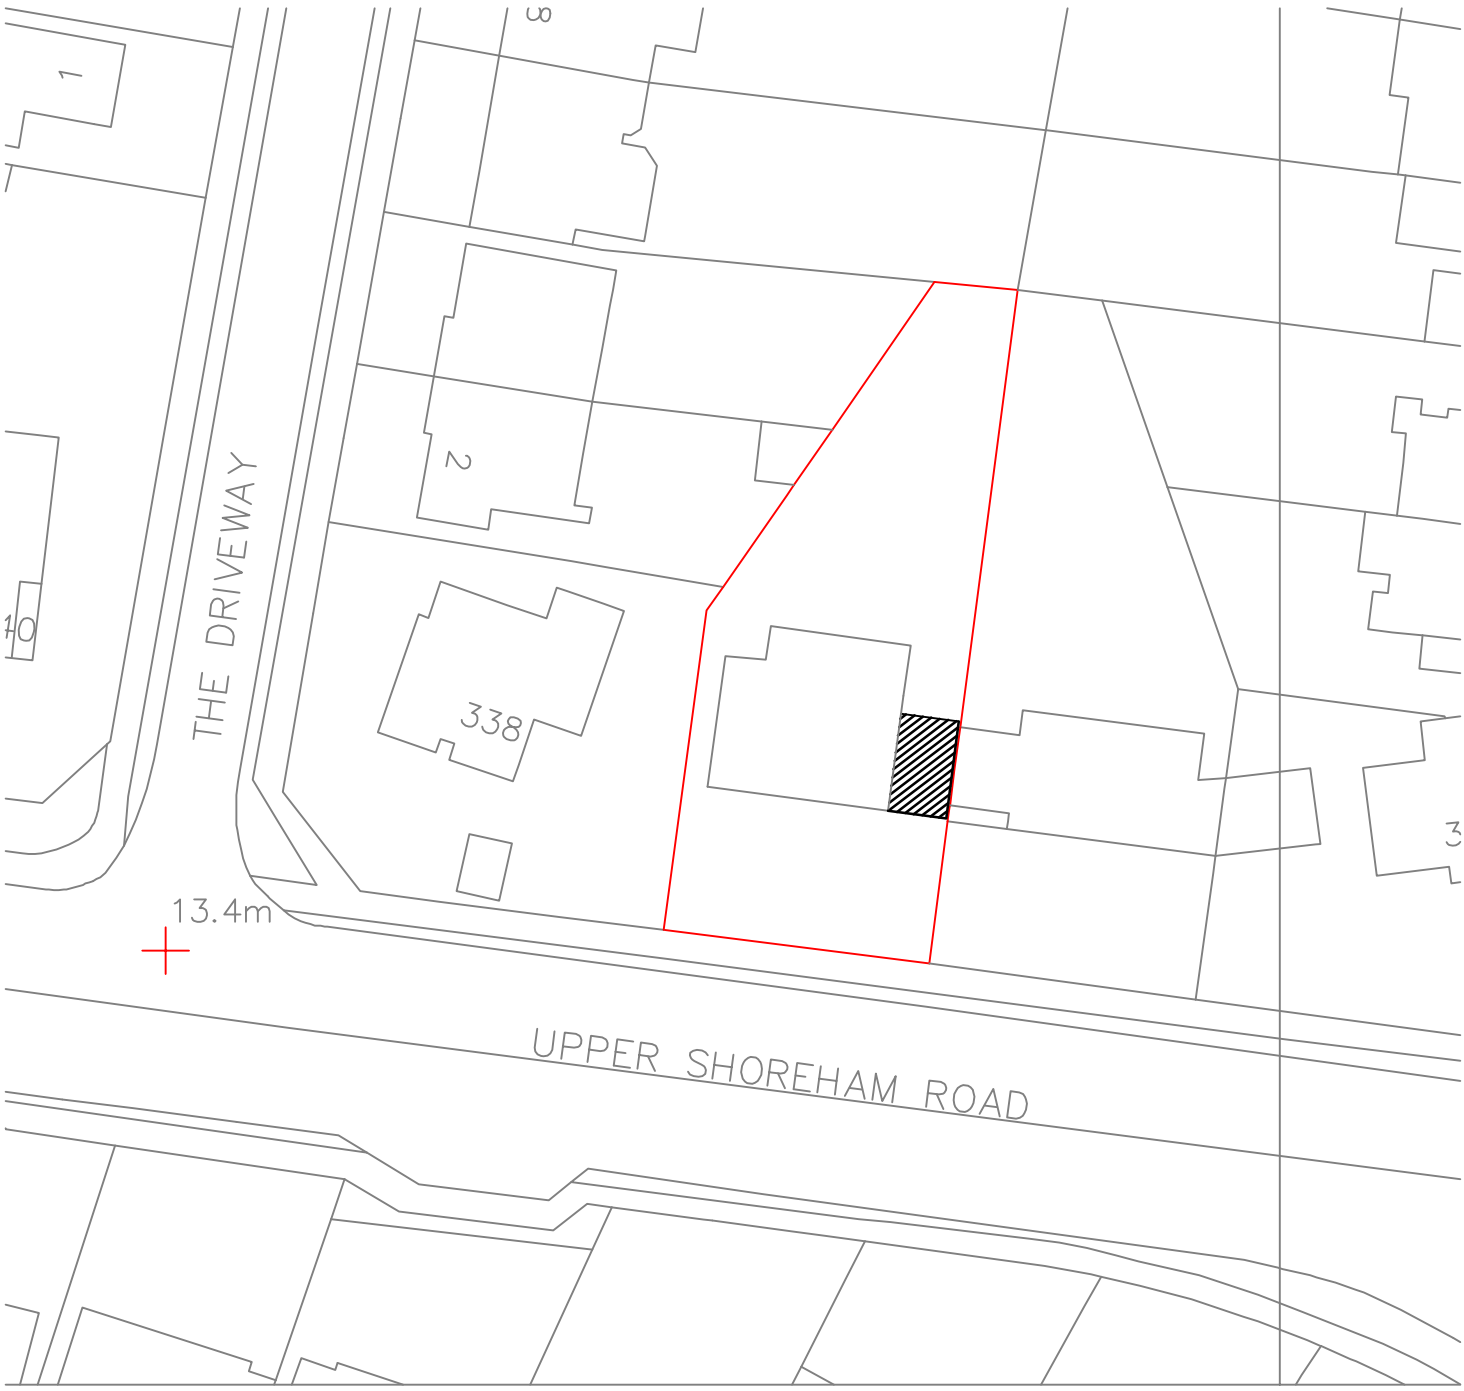


0 20 40 60 80

N

Metres
336 Upper Shoreham Road
Shoreham
Block Plan 1:500
A4 Paper