




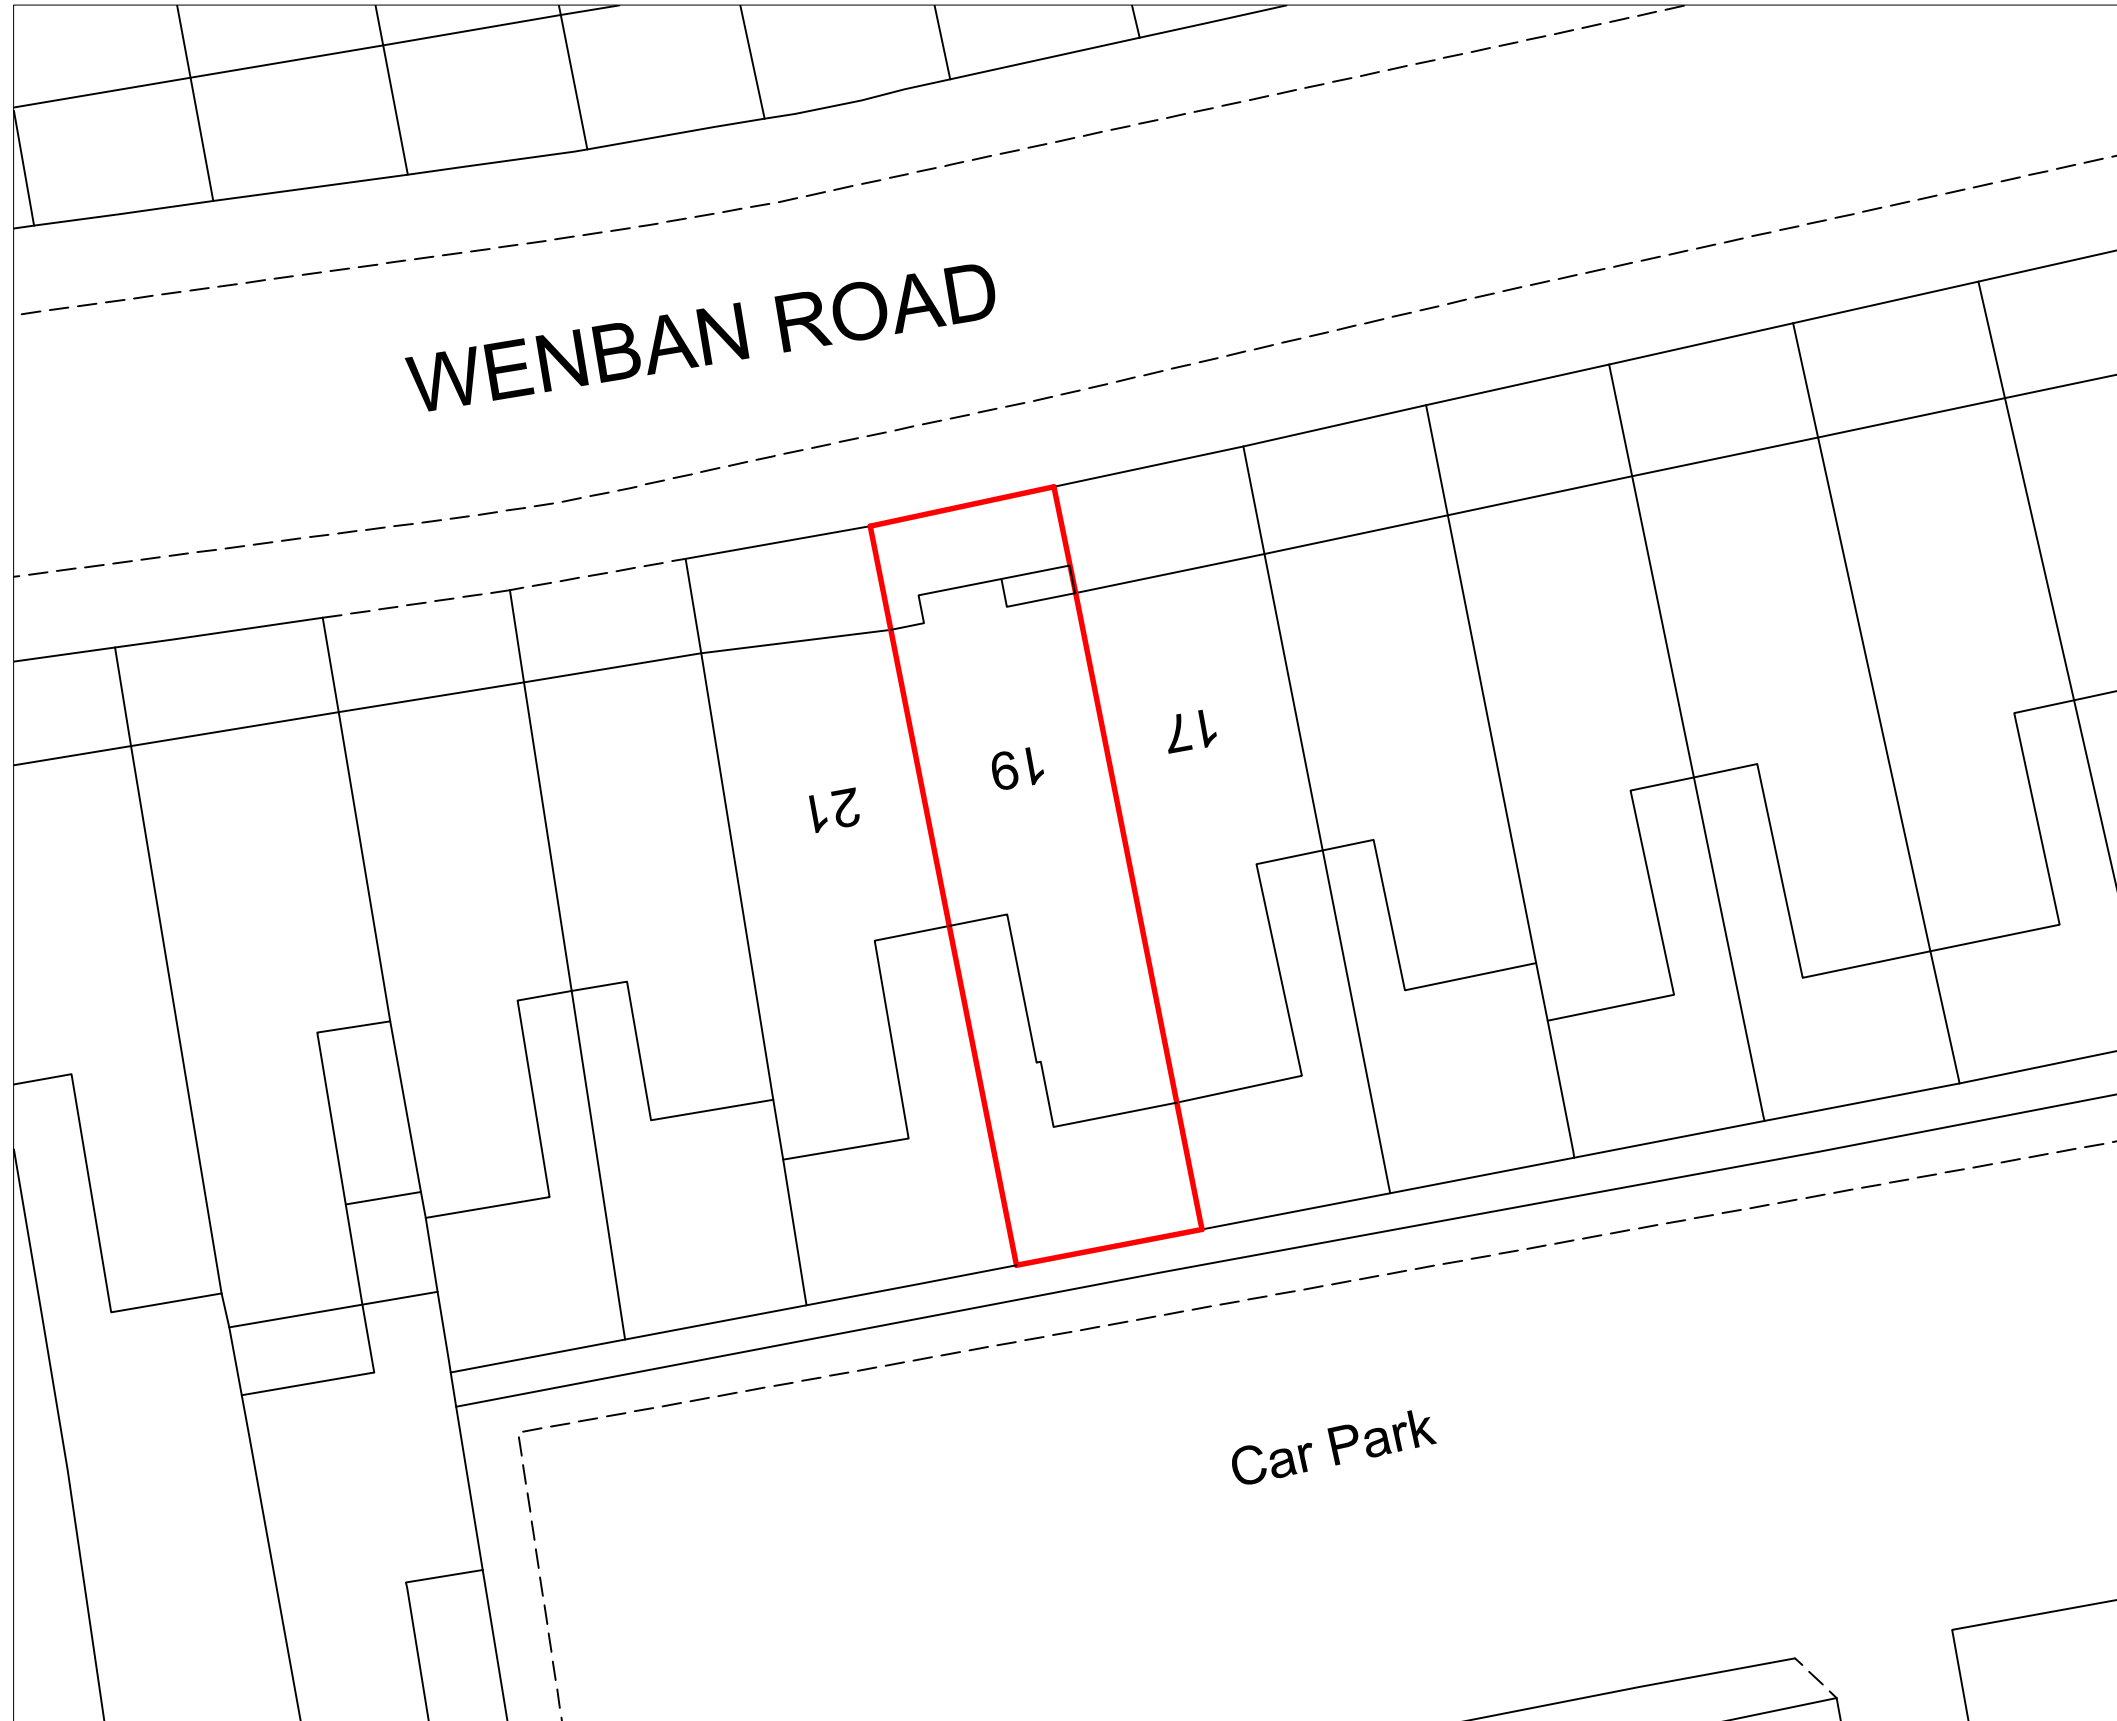

Block Plan
Scale 1:200

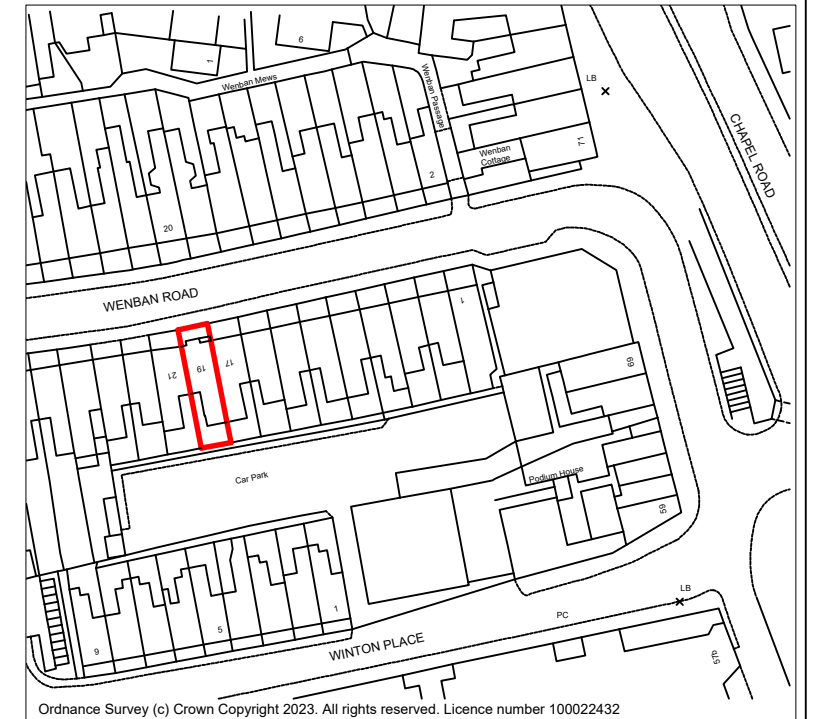

Location Plan
Scale 1:1250

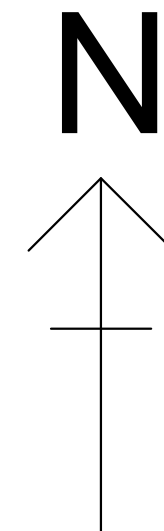

HORIZON DESIGN
ARCHITECTURAL TECHNOLOGY

Horizon Design Limited
4 High View
Worthing BN13 3DQ
01903 205868

info@horizon-design.co.uk www.horizon-design.co.uk

Client: Mr Yang	
Project: 19 Wenban Road Worthing West Sussex BN11 1HY	
Drawing title: Location & Block Plans	
Scale: 1:1250 / 1:200 @ A3	
Date: 12.03.26	Drawn: KWF
Drawing number: 3135-12	Revision: -

Rev: Description:

Date: