




South Elevation

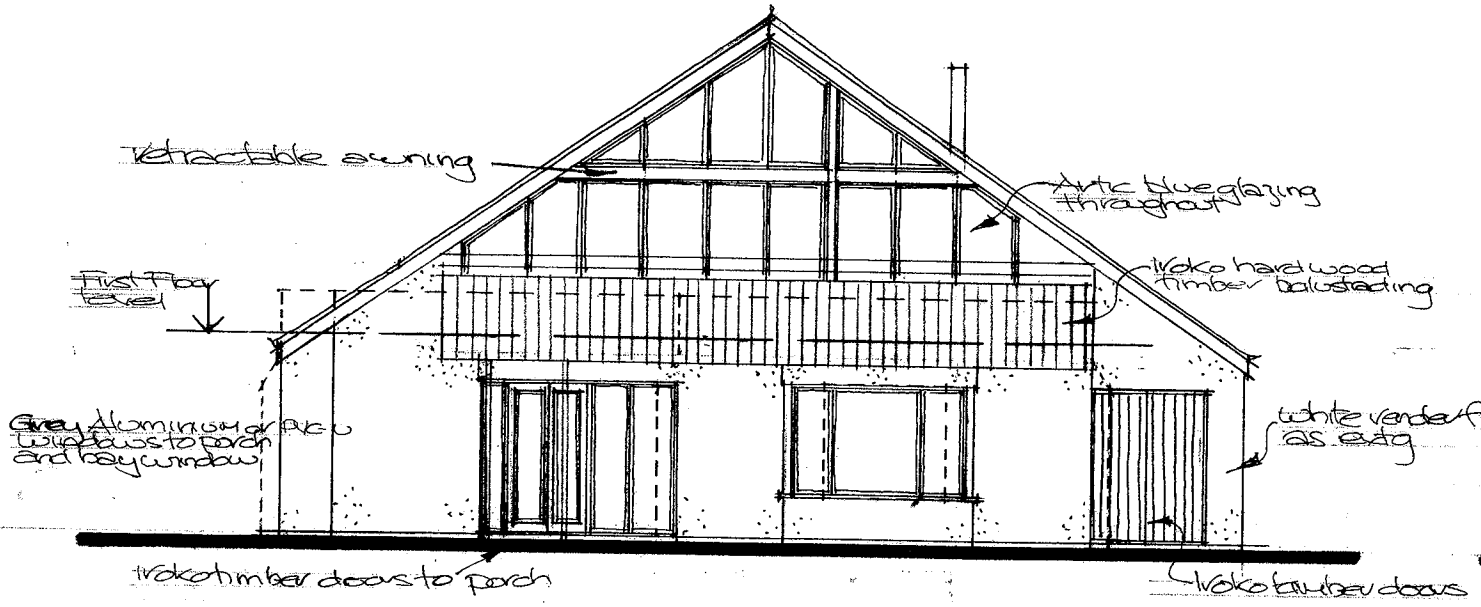

East Elevation

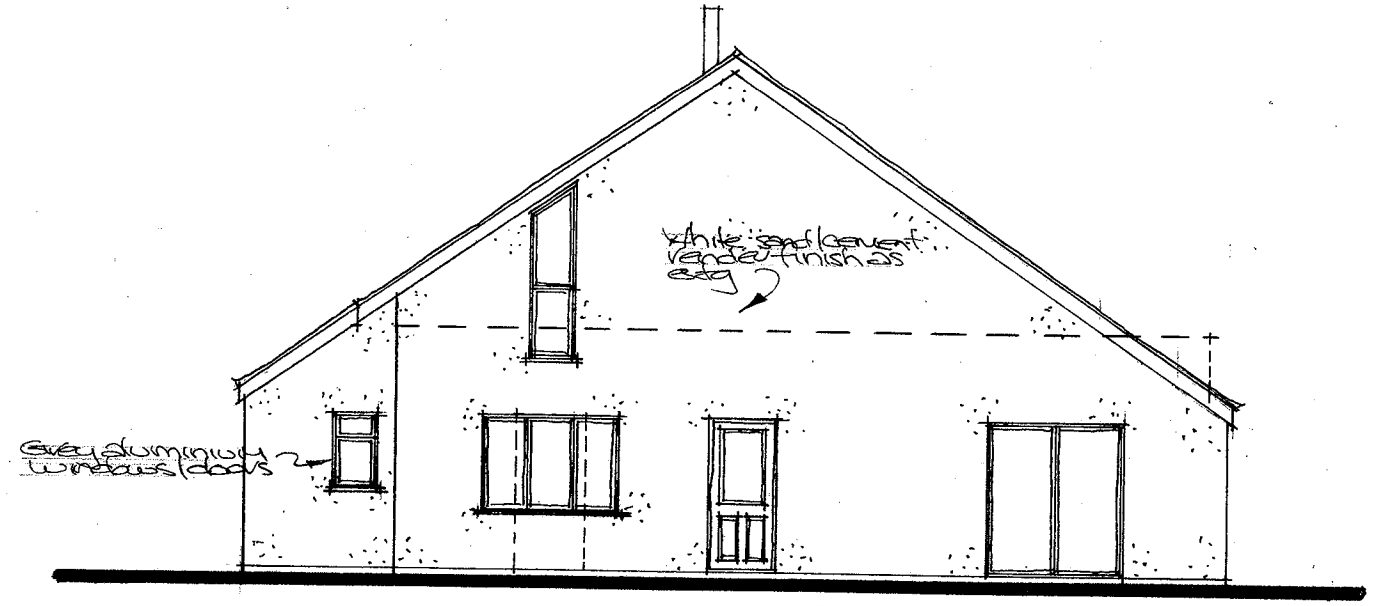

North Elevation

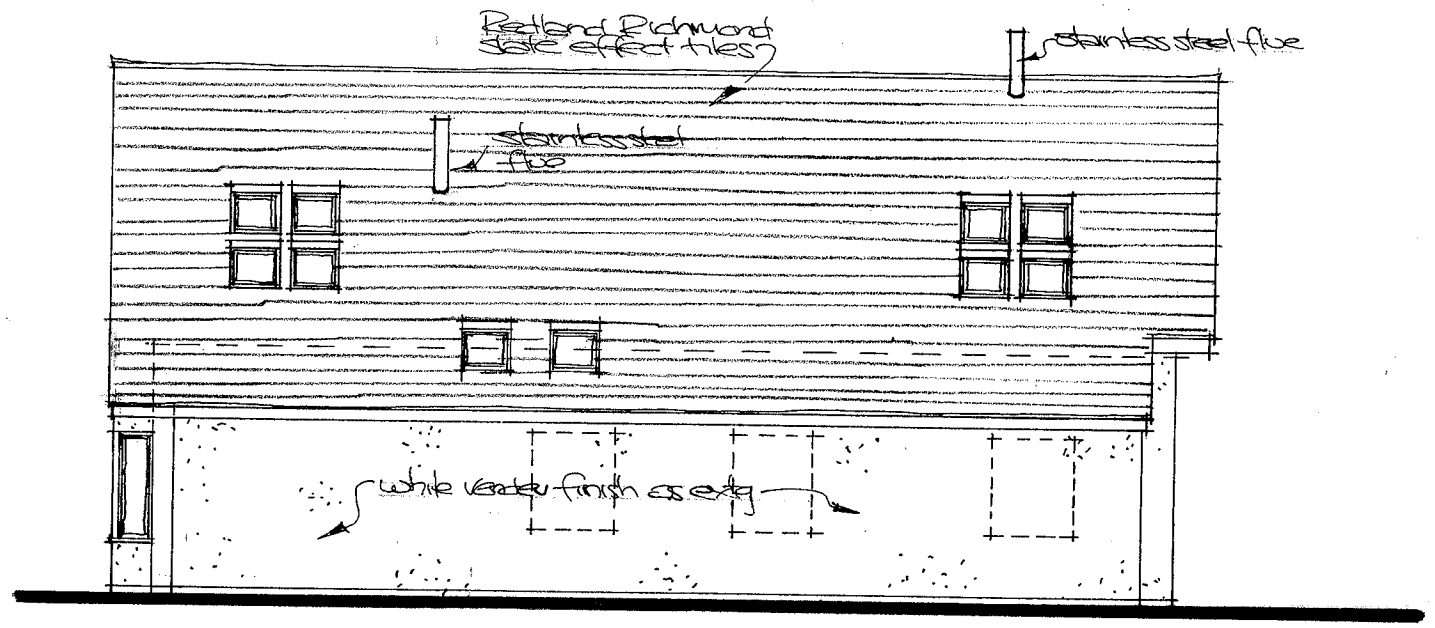

West Elevation

Proposed roof alterations and extensions: *for Mr C Lock*
161 OLD FORT ROAD, SHOREHAM-BY-SEA,
WEST SUSSEX BN43 5HL

Proposed Elevations 1:100

Amendments
Ref A: 16/07/2010 - First Floor level added to South & East Elevations.

Paul Trussler
44 Firle Road
Lancing
West Sussex
BN15 0NZ

Drawing No. 210/398/3 A