
DRAWING No. **HEFL01-1**


PRODUCED BY CAD DO NOT MODIFY | DO NOT SCALE | REMOVE ALL BURRS AND SHARP EDGES

UNCONTROLLED COPY


THIRD ANGLE PROJECTION

ISOMETRIC VIEW

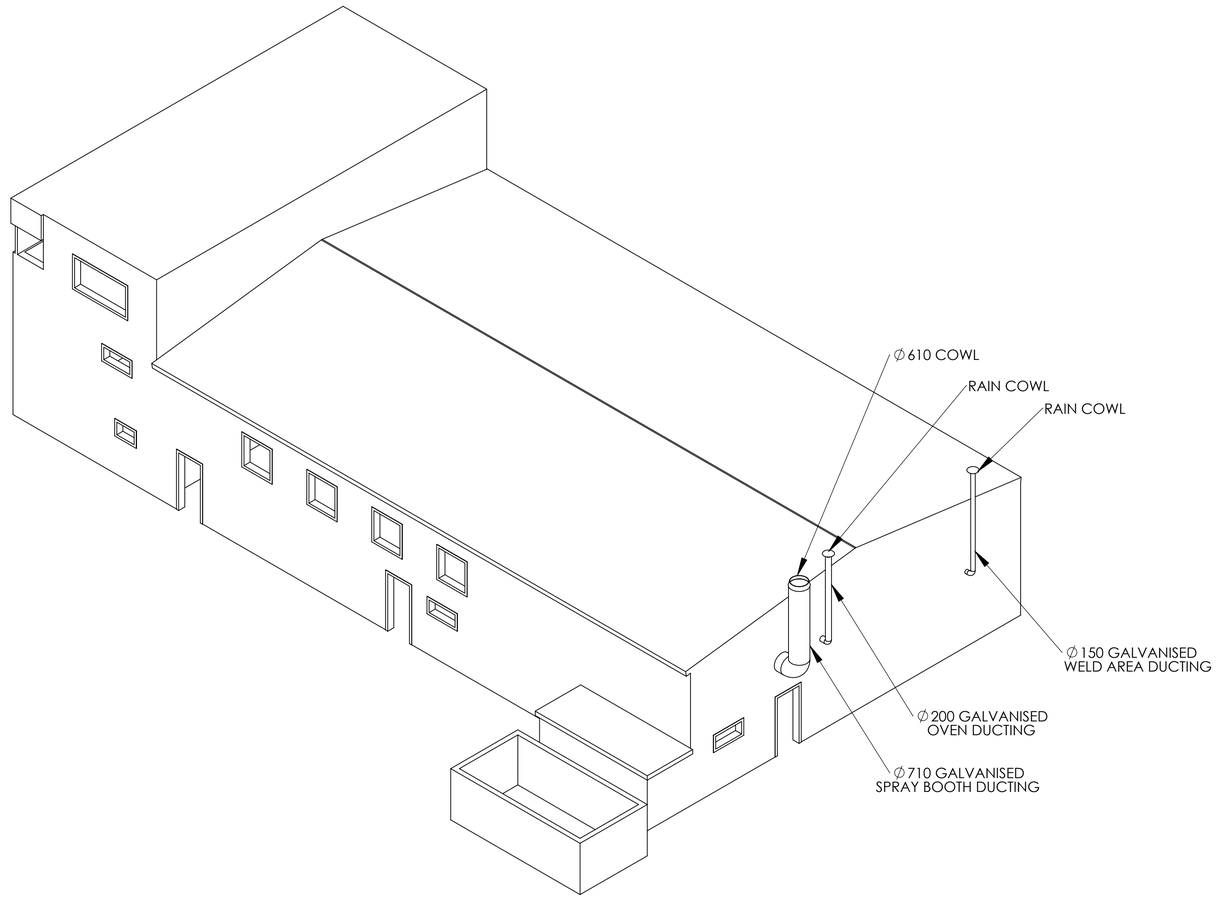

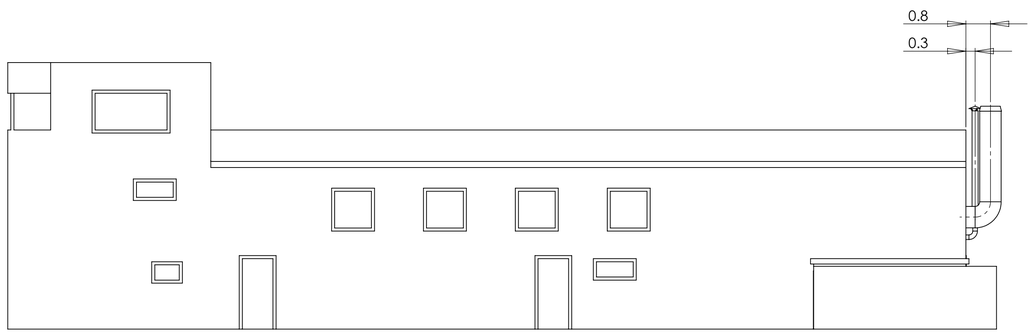

SIDE ELEVATION

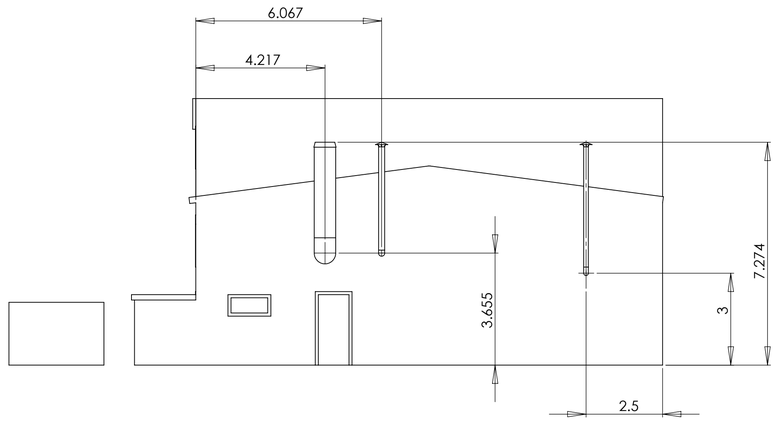

REAR ELEVATION

A1

DRALLIM INDUSTRIES LTD
Millwood House
Drury Lane, Ponswood Industrial Estate
St. Leonards-on-Sea
East Sussex, England TN38 9BA
Tel:- (01424) 205140 Fax:- (01424) 202140
email@drallim.com

APPROVED BY:-	-
CHECKED BY:-	-
DRAWN BY:-	DLL 26/07/10

MATERIAL

FINISH

DIMENSIONS IN Metres

SCALE 1:100

TITLE

External view of Horsell Electrics Showing Proposed External Ducting

DRAWING No. **HEFL01-1**