
drg.no.G002

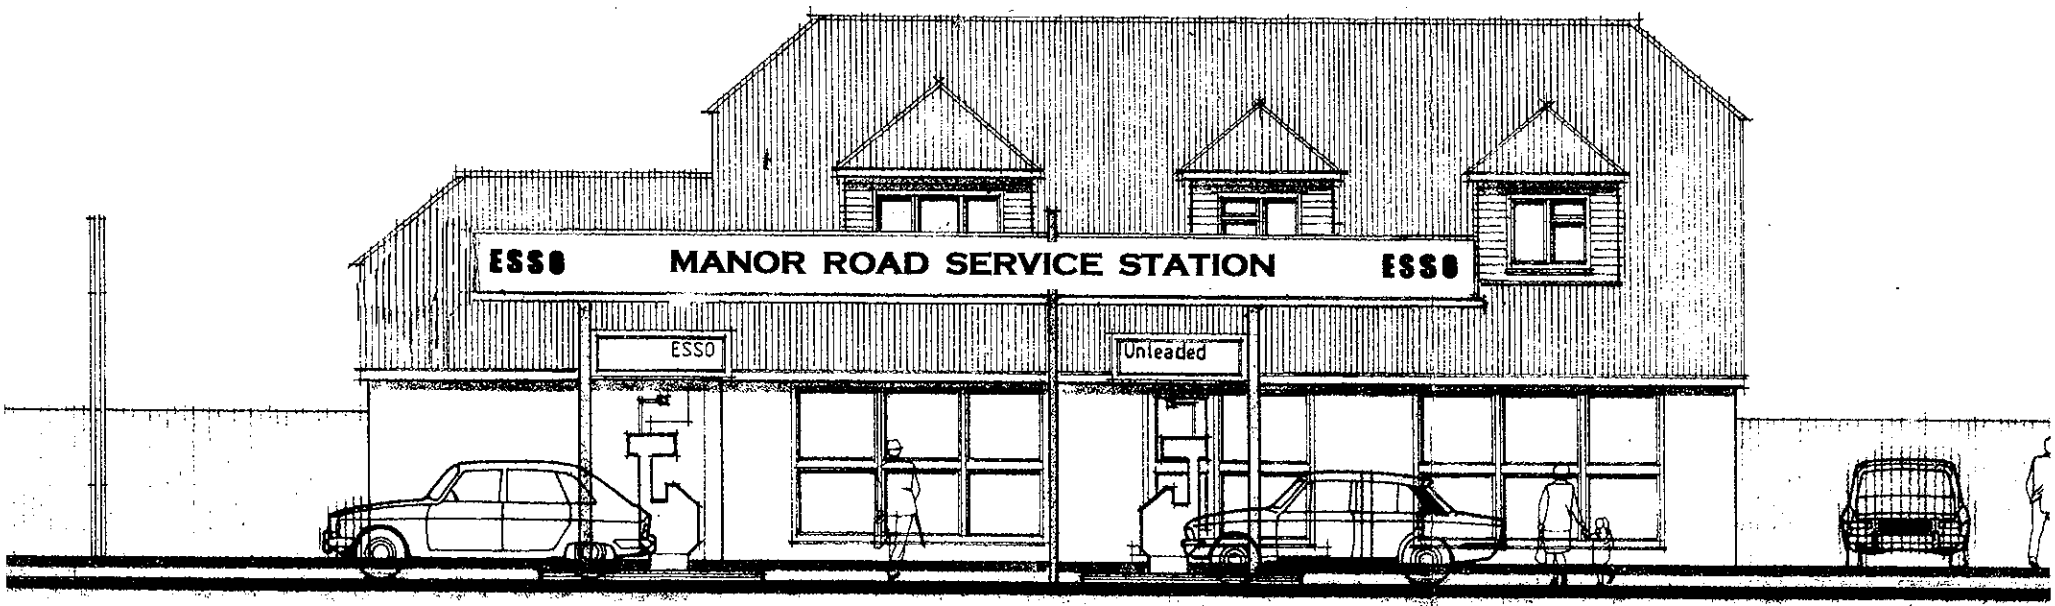

Southern elevation [Northern elevation of canopy as Southern elevation with out the signage]

15 JUL 2010

scale 1:100

Retrospective planning application for a replacement pump canopy, Manor Road Service Station, Manor Road, Lancing.