
drg.no.G004

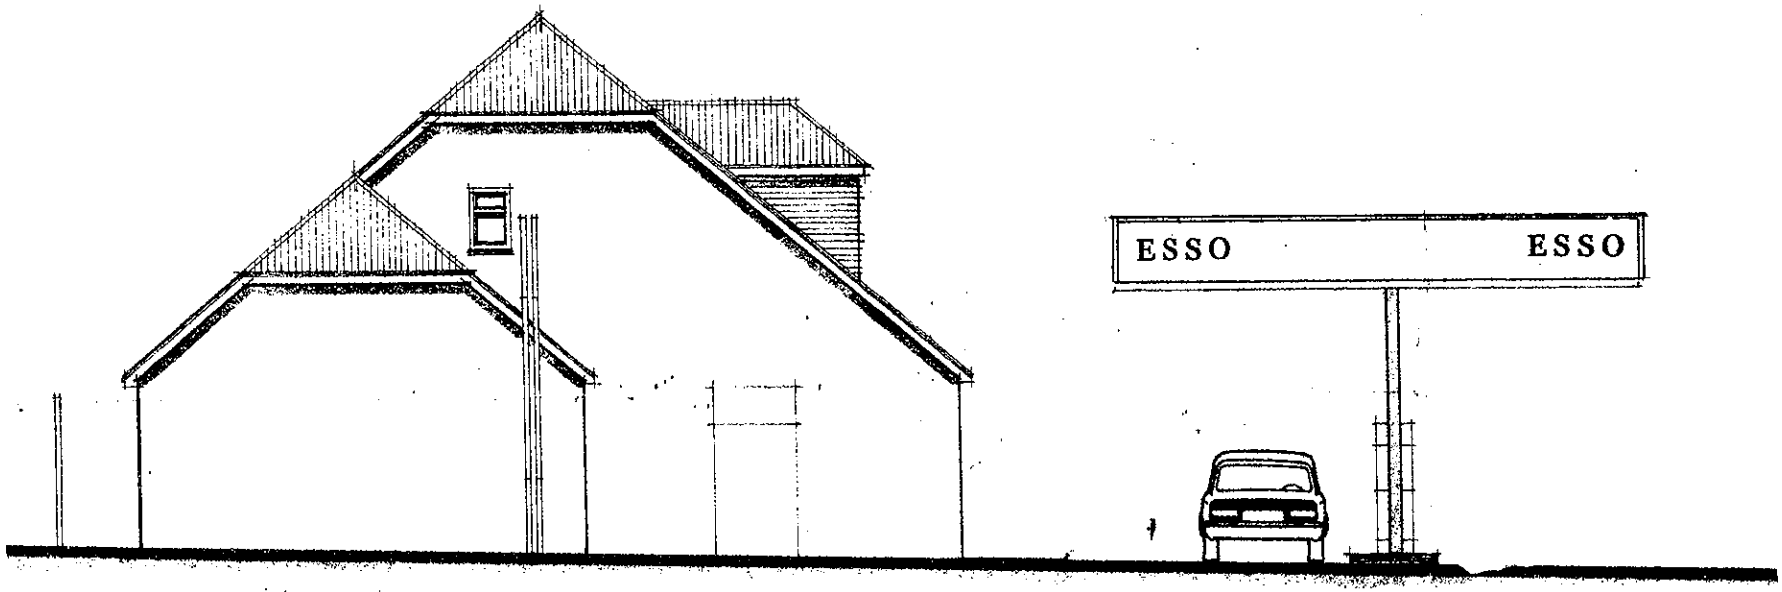

Western elevation
[Western and Eastern Elevation of canopy]

15 JUL 2010

Retrospective planning application for a replacement pump canopy, Manor Road Service Station, Manor Road, Lancing.

scale 1:100