xDO NOT SCALE FROM THIS DRAWINGx

1m 2m 3m 4m 5m 6m 7m 8m 9m 10m

1:50 Scale Bar

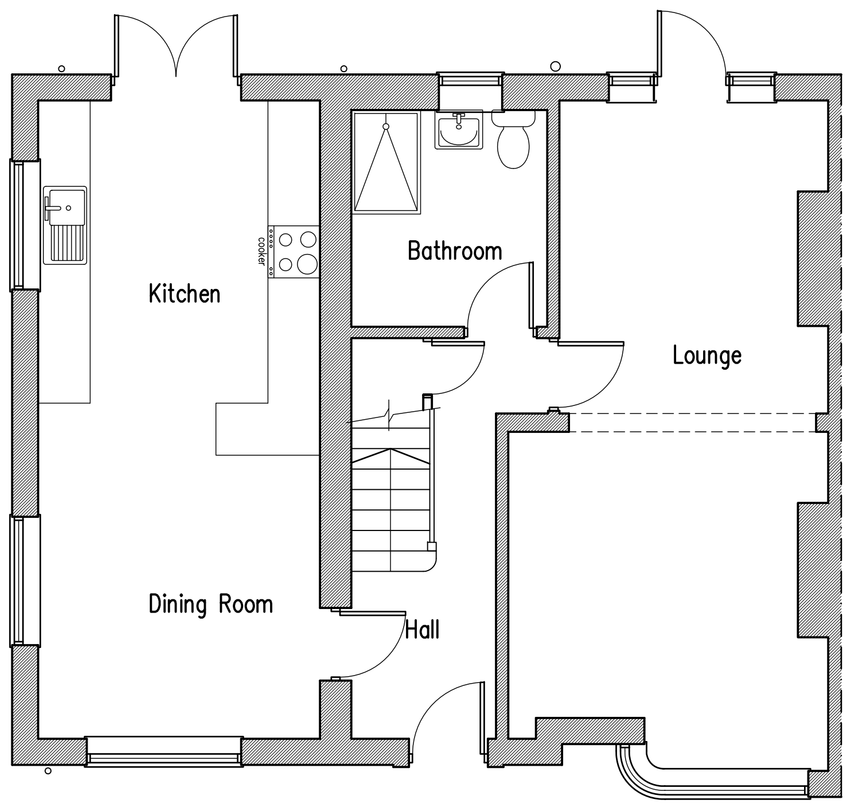

Ground Floor Plan

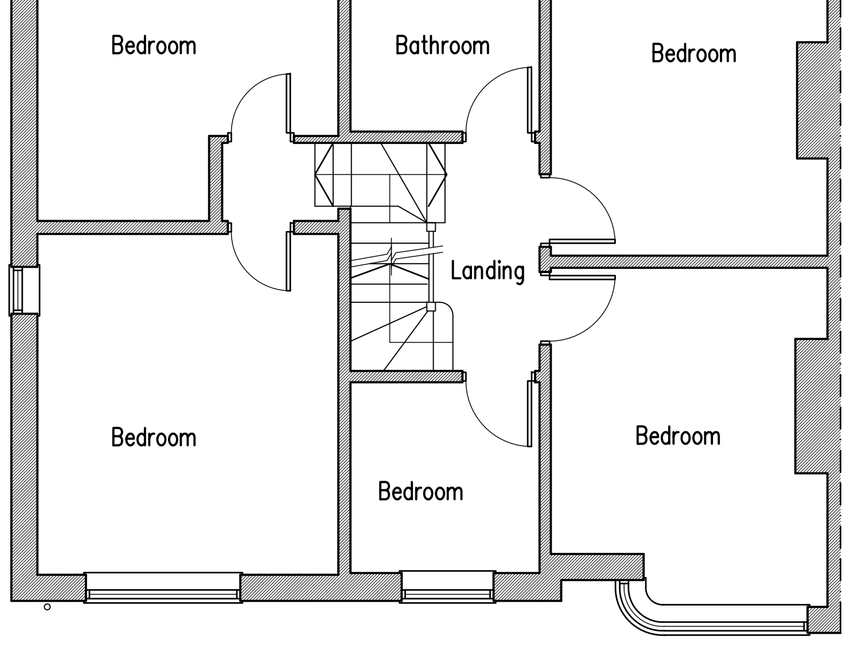

First Floor Plan

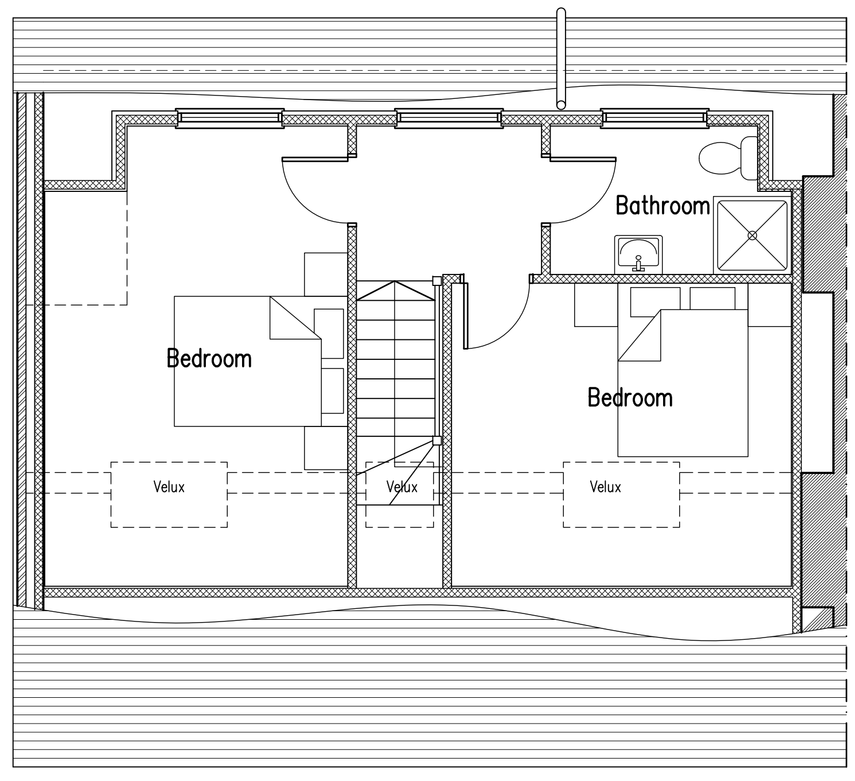

Second Floor Plan

Proposed Conversion of Roof Space at: 232 Upper Shoreham Road, Shoreham-By-Sea, West Sussex

rja Planning & Building Consultants Ltd.
1st Floor
10 High Street
Shoreham-By-Sea
West Sussex BN43 5DA
t: 01273 467297 mob: 07971 375739
e: rex@rjapbc.co.uk web: www.rjapbc.co.uk

Chartered Institute of Architectural Technologists

PROJECT: 232 Upper Shoreham Road, Shoreham-By-Sea

DRAWING TITLE: Proposed Floor Plans

CLIENT: Mr & Mrs M Jones

DWG NO: 16588-01

REVISION:

SCALE: 1:50 @ A1

DATE: 30.03.16

DRAWN: rex