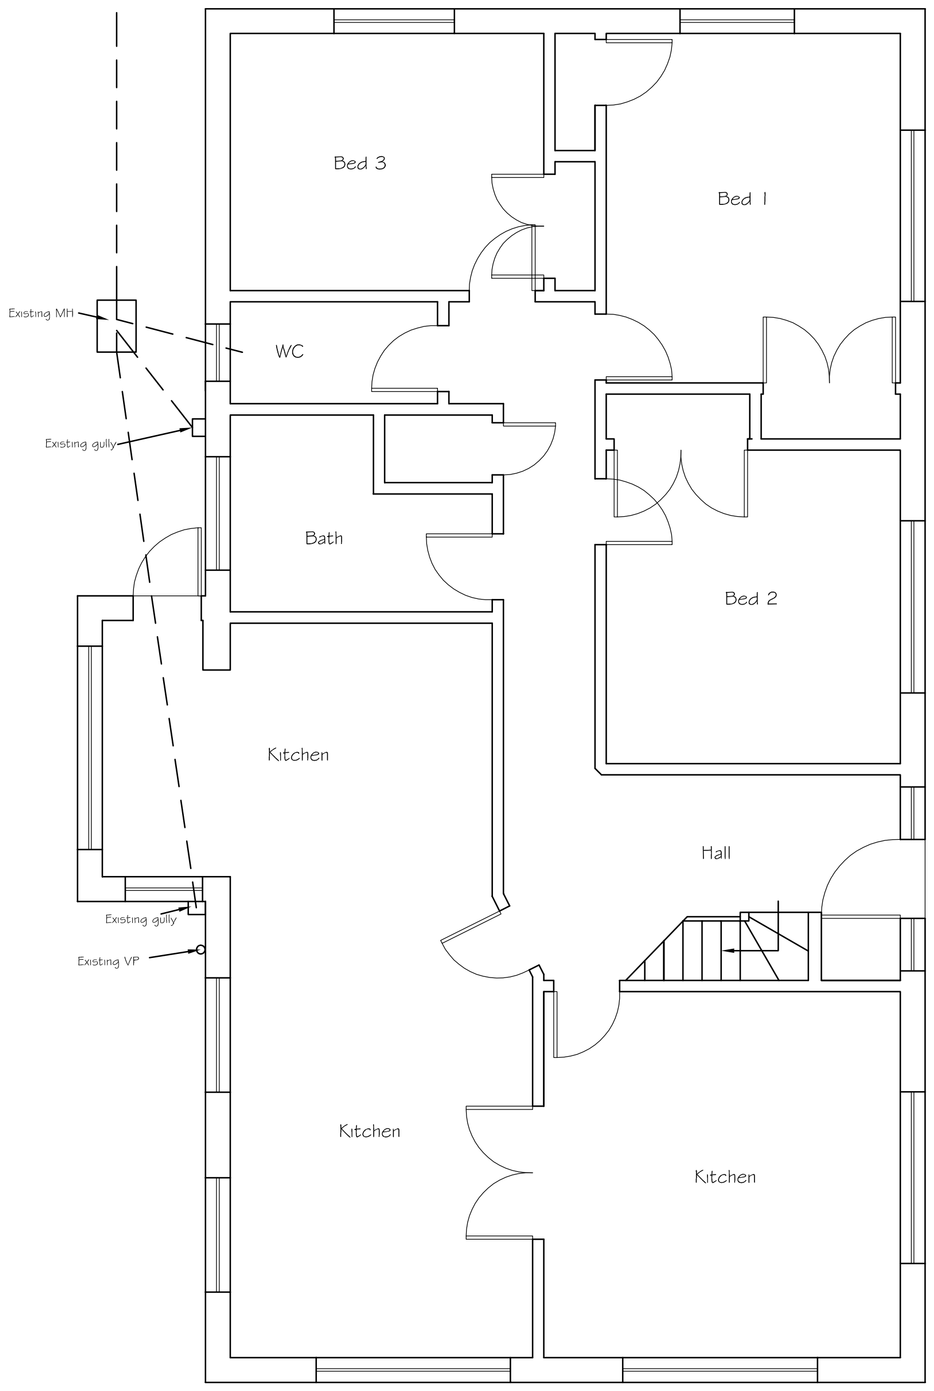

Existing Ground Floor Plan

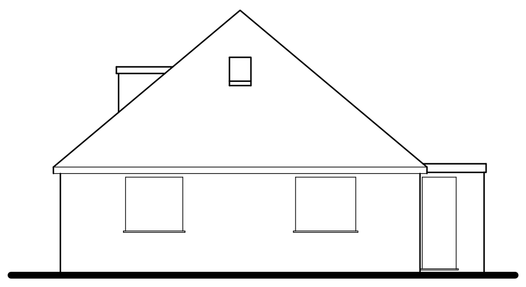

Existing Rear (North) Elevation

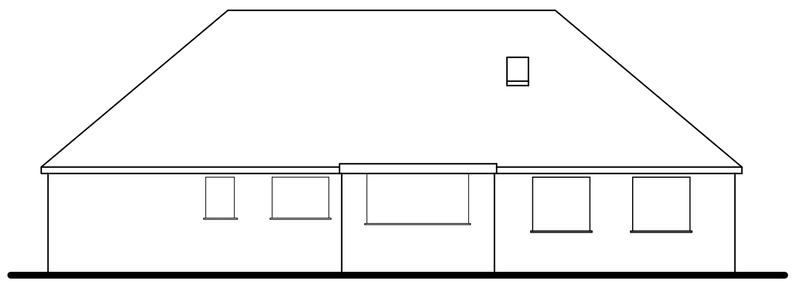

Existing Side (West) Elevation

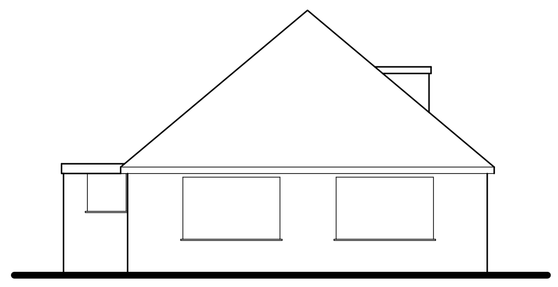

Existing Front (South) Elevation

Tony Rogers
Building Consultants
Address: 40 Dawn Crescent, Upper Beeding
West Sussex, BN44 3WH
Telephone: 01903 815225 Fax: 01903 815225

Rev.	Date:	Revision Description:

Client: Mr & Mrs E Watts

Address: 6 Finches Close
Lancing
West Sussex
BN15 8PN

Project: Proposed single storey side extension

Scale: 1:50 1:100
Paper Size A1

Date: April 2016

Drawing No: 16/1118/01

Drawn By: AWR

Revision: