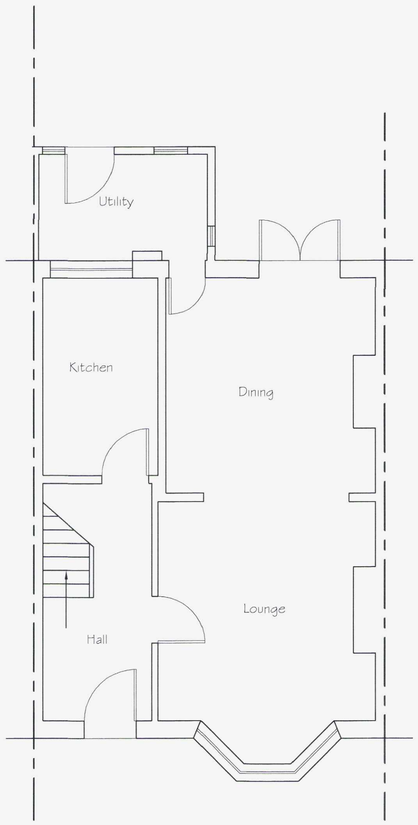

Existing Ground Floor Plan

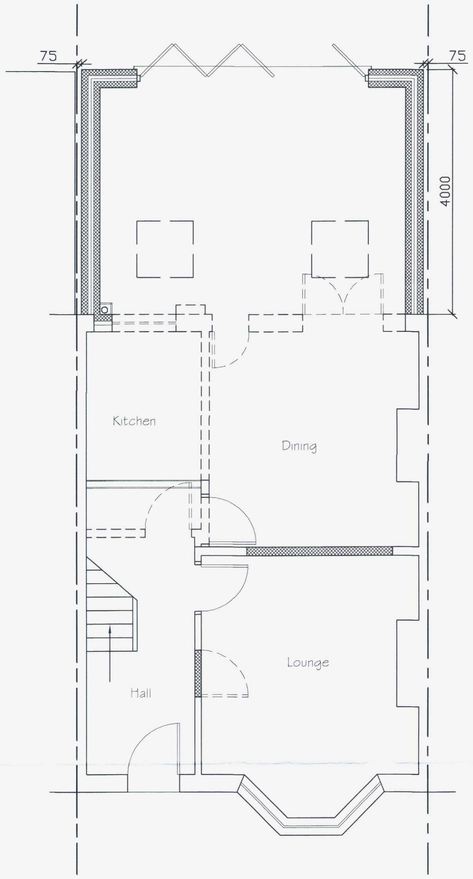

Proposed Ground Floor Plan

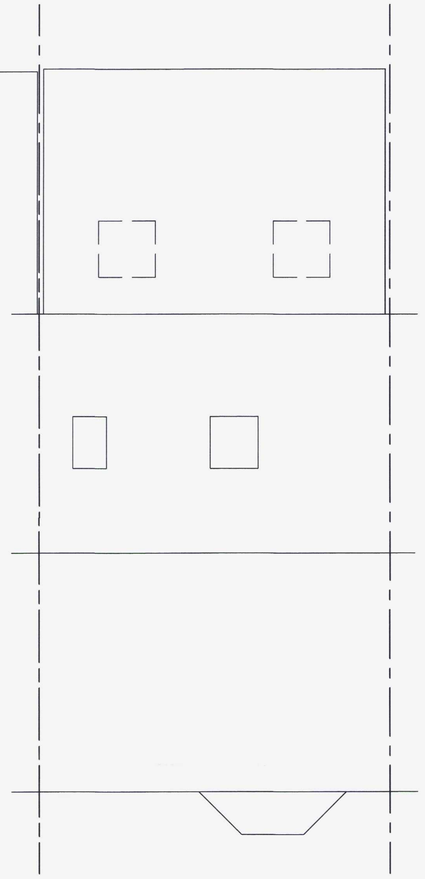

Existing Ground Floor Plan

0 0.5 1 2 3 4 5 6 7 8 9 10

SCALE 1:50

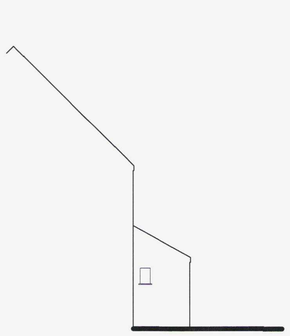

Existing Side (North) Elevation

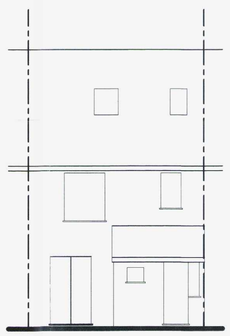

Existing Rear (West) Elevation

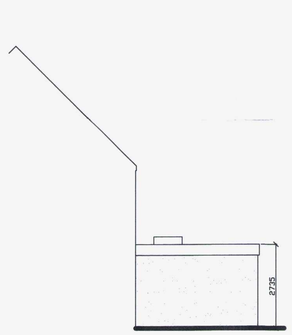

Proposed Side (North) Elevation

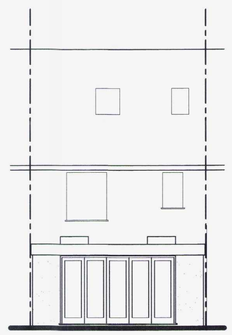

Proposed Rear (West) Elevation

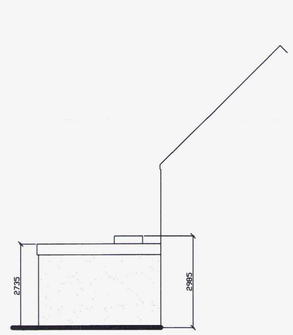

Proposed Side (South) Elevation

0 0.5 1 2 3 4 5 6 7 8 9 10

SCALE 1:100

054/16
12 APR 2016

Tony Rogers
Building Consultants
Address: 40 Dawn Crescent, Upper Beeding
West Sussex, BN44 3WH
Telephone: 01903 815225 Fax: 01903 815225

Rev:	Date:	Revision Description:

Client: Mr & Mrs J Kadan

Address: 80 Gardener Road
Southwick
West Sussex
BN41 1PL

Project: Proposed single storey rear extension

Scale: 1:50 1:100
Paper Size A1

Date: March 2016

Drawing No: 16/1111/01

Drawn By: AWR

Revision: