WORTHING
PLANNING SERVICES
PLAN | AWDM/ 0429 / 12
DATE VALID | 26 MAR 2012



front elevation - south

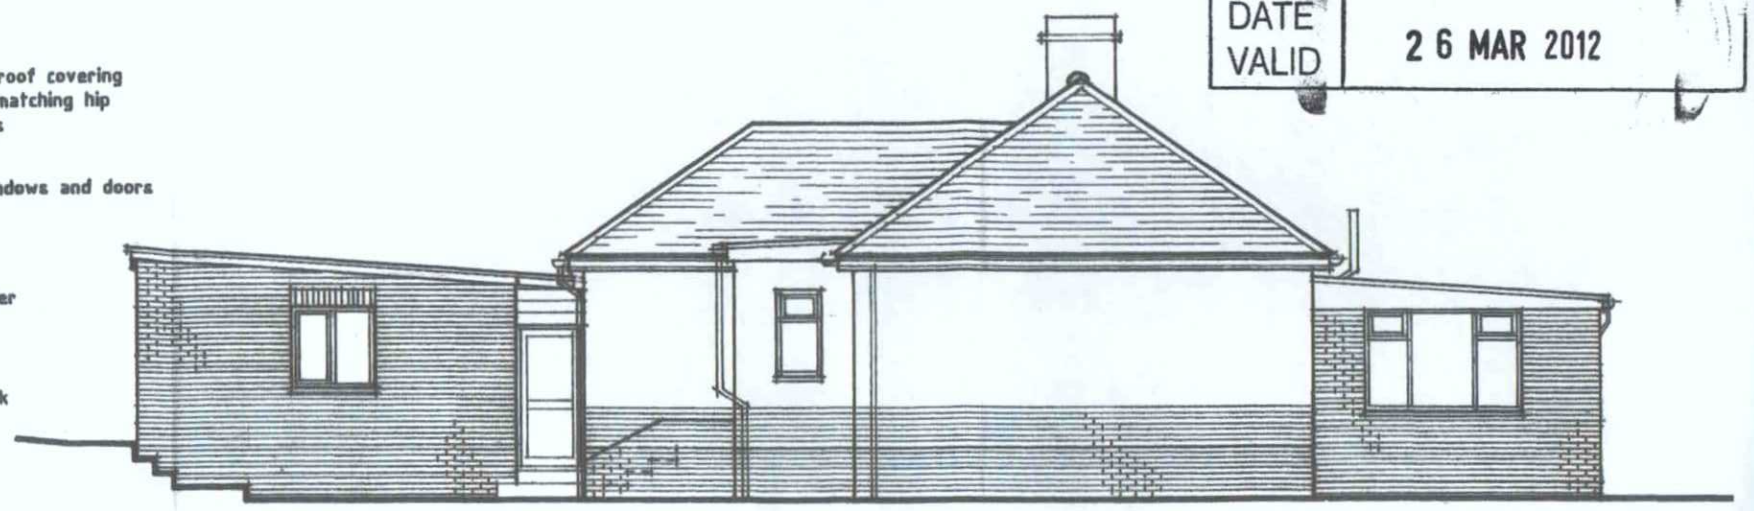

side elevation - east



rear elevation - north

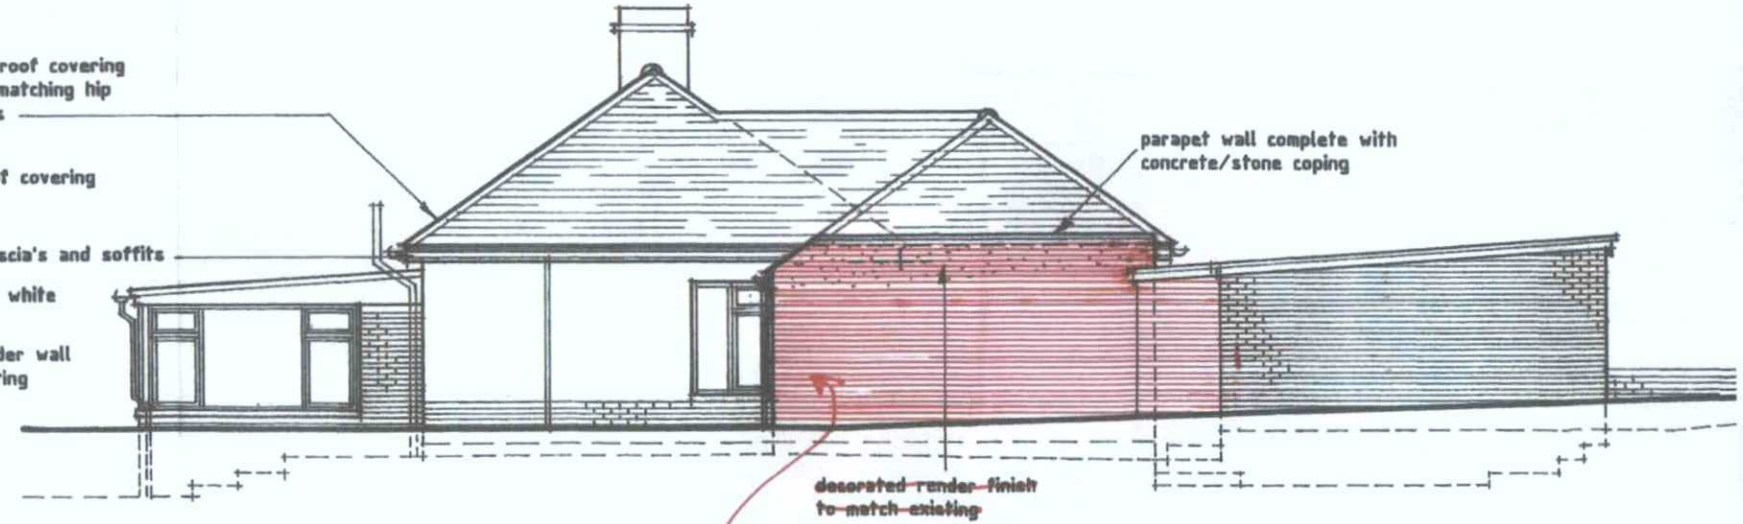

side elevation - west

0 1 2 3 4 5 scale bar

Rev. A - rwp note added 23.02.12.

Proposed Conversion of Garage Workshop into Sanitary Accommodation at 120 Kings Road, Lancing, W.Sussex, BN15 8DX.

Elevations as Proposed

scale = 1:100 at A3

date : May 2011

Drawing No. 928/3/05~~A~~M