84 Brighton Road

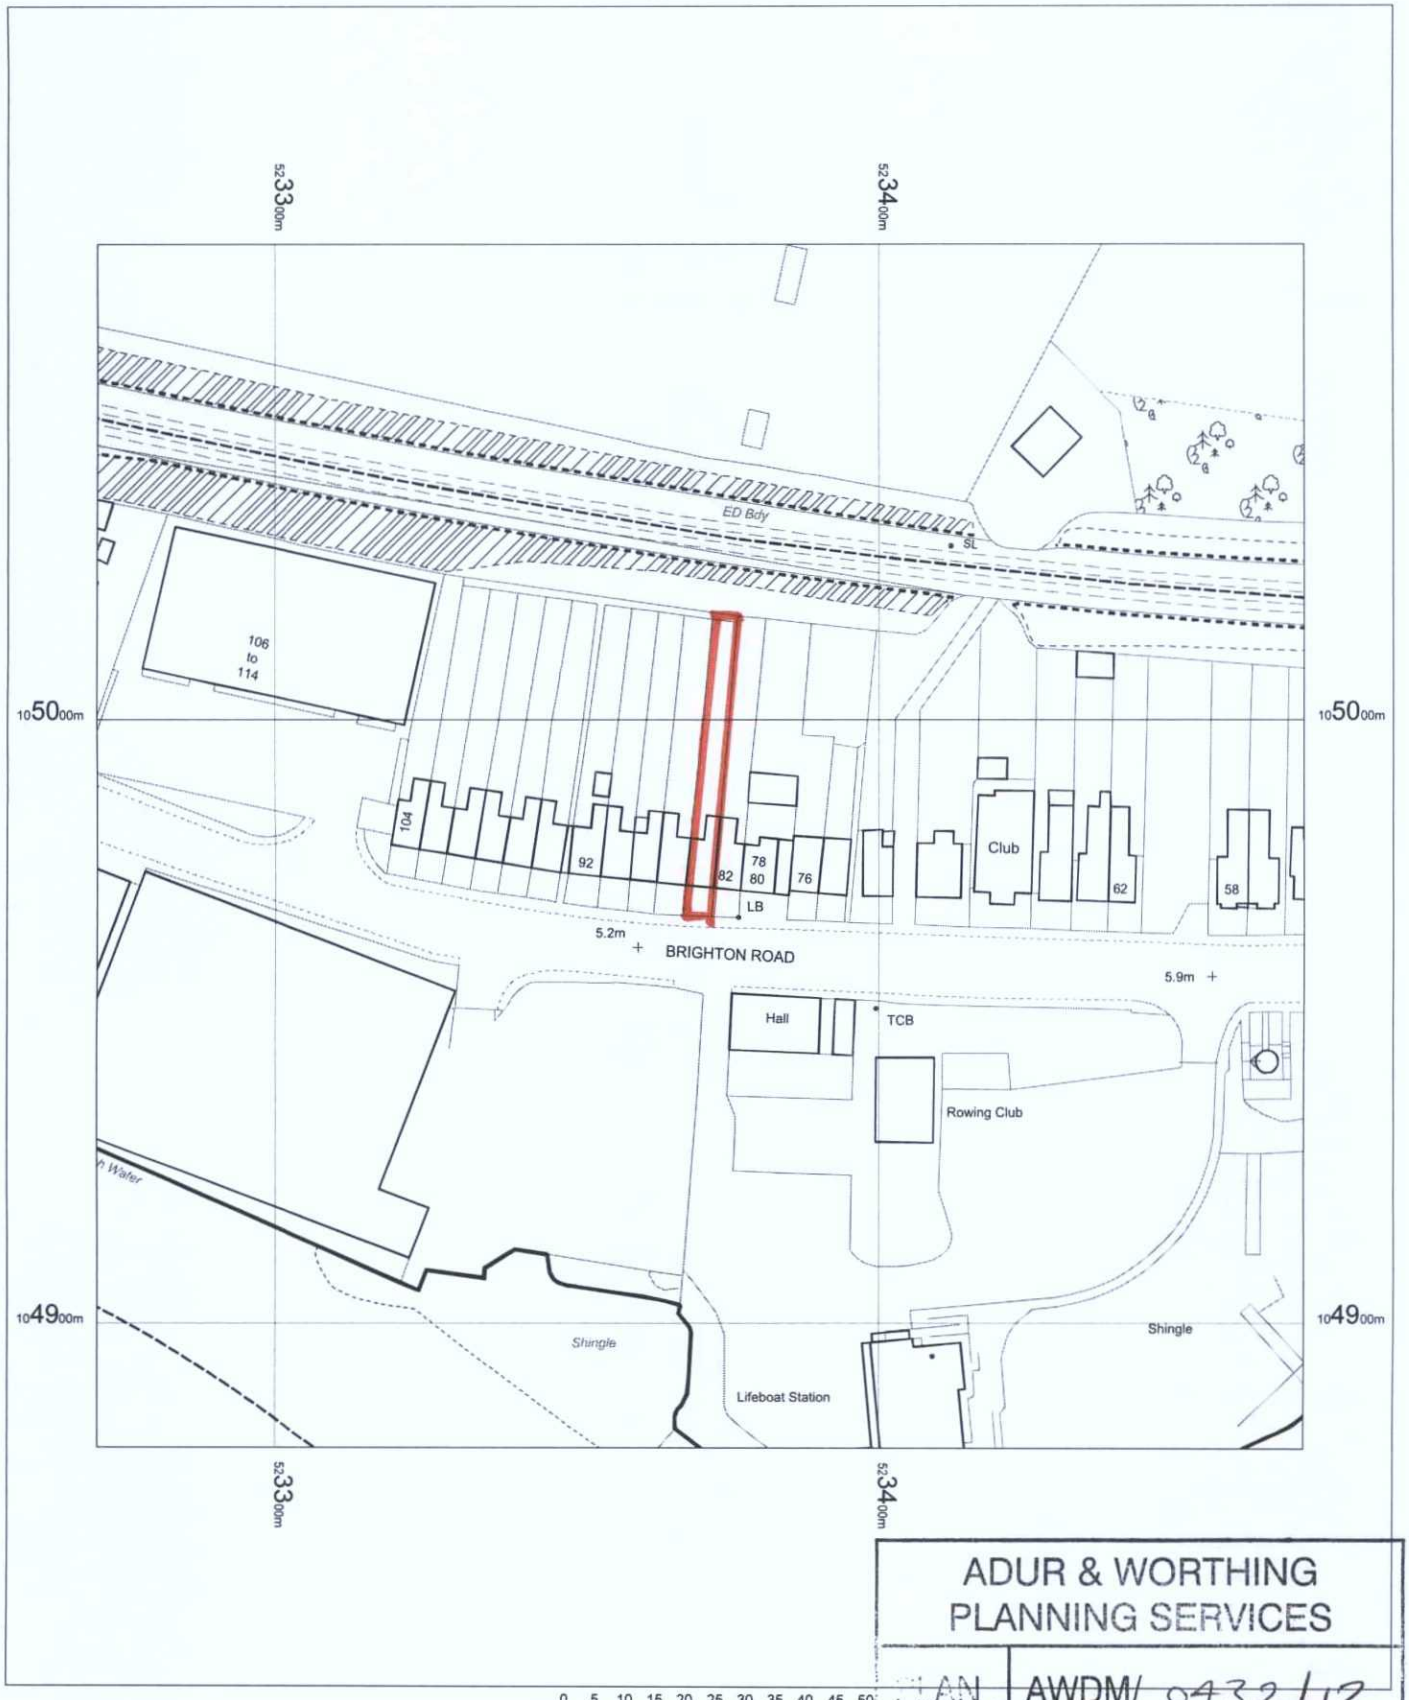

ADUR & WORTHING
PLANNING SERVICES

PLAN AWDM/ 0432/12

DATE VALID 02 APR 2012

N

OS Mastermap
26 March 2012, ID: BW1-00138355
maps.blackwell.co.uk

1:1250 scale print at A4, Centre: 523371 E, 104979 N

©Crown Copyright. Licence no. 100041040

Mapping sourced from Ordnance Survey

BLACKWELL'S
www.blackwellmapping.co.uk
TEL: 0117 926 2322
maps.bristol@blackwell.co.uk