13 King George Road

ADUR & WORTHING
PLANNING
PLAN AWDM/0447/12
DATE VALID 02 APR 2012

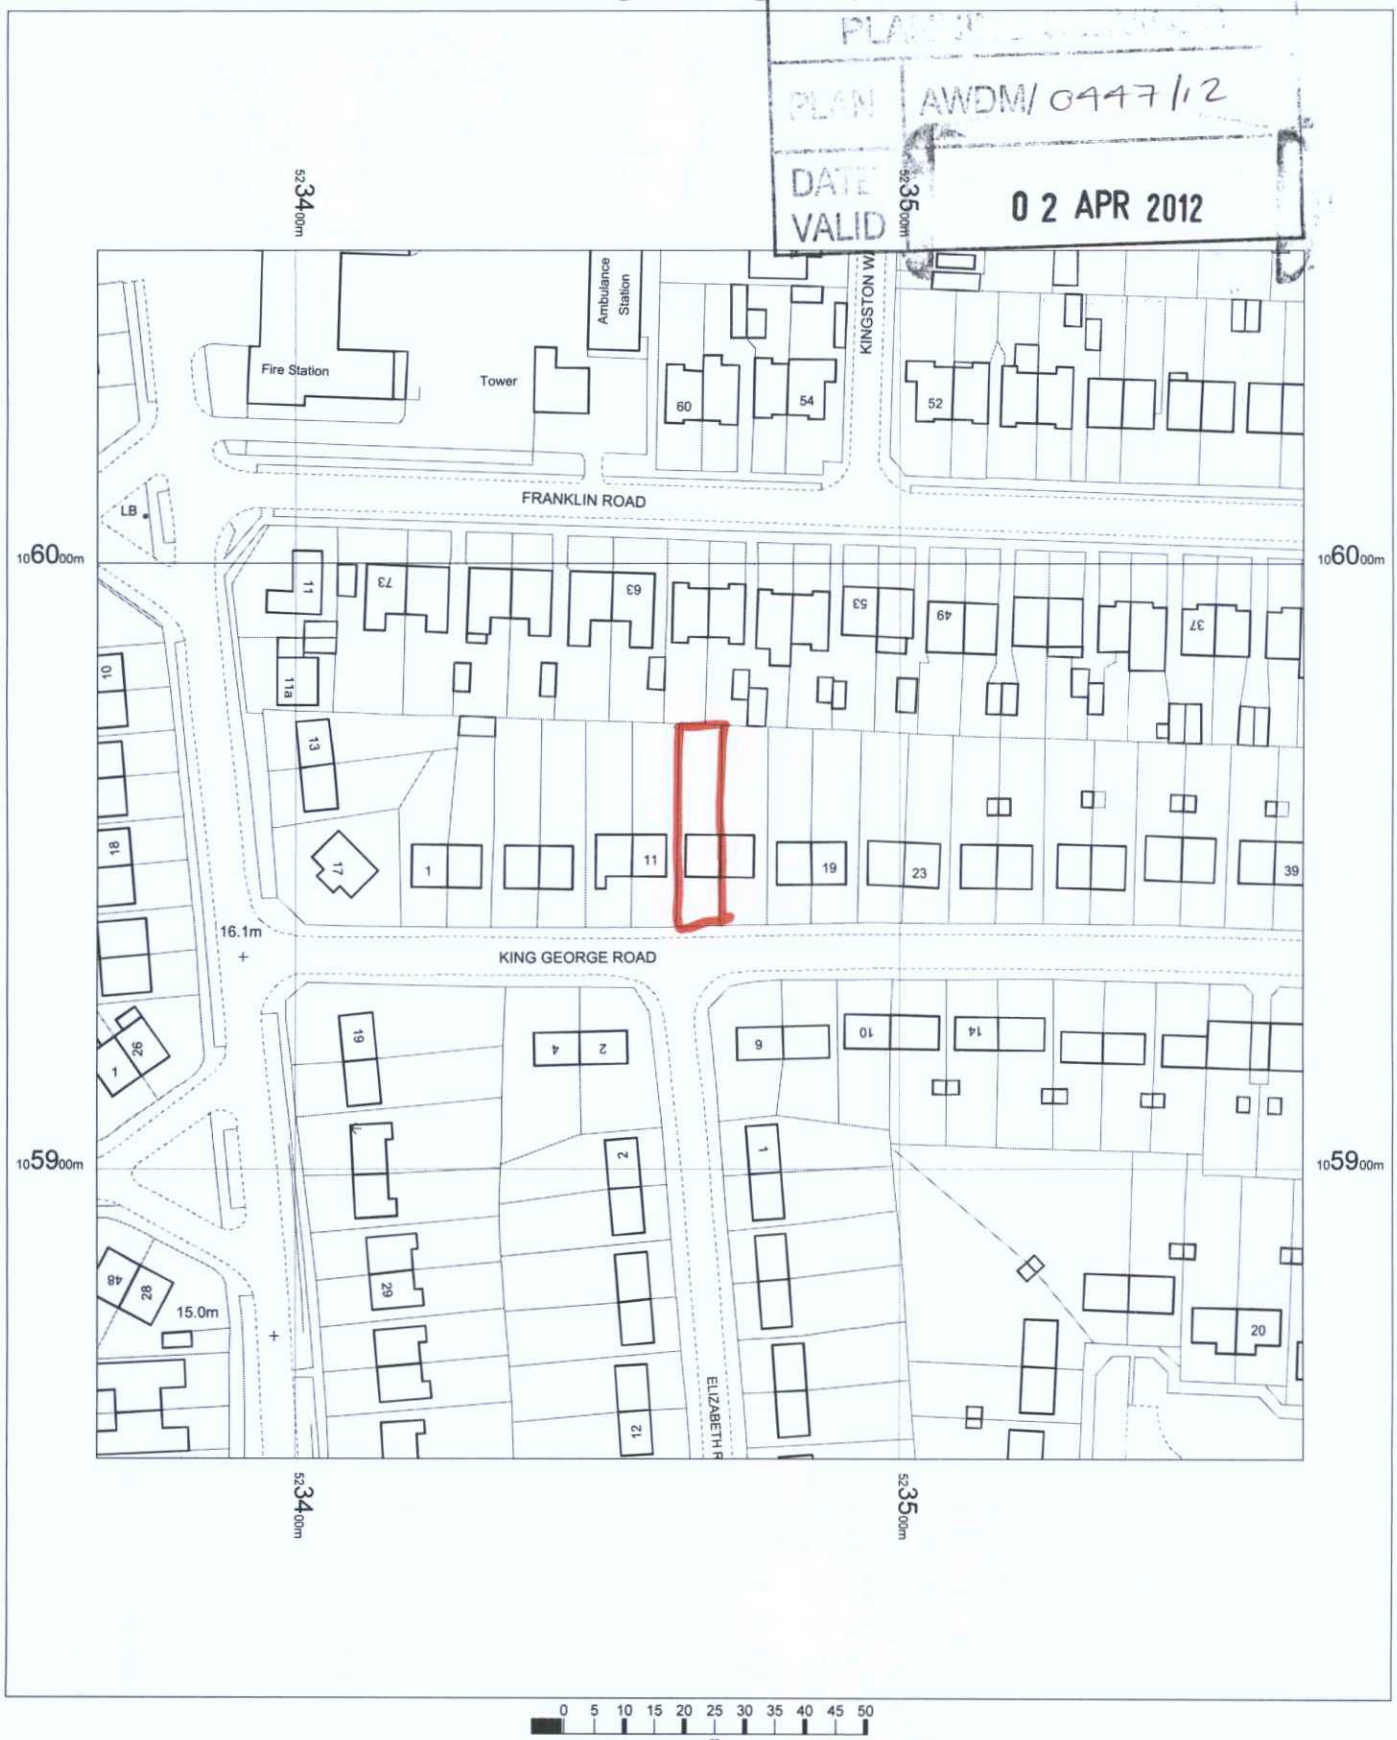

OS Mastermap
26 March 2012, ID: BW1-00138361
maps.blackwell.co.uk

1:1250 scale print at A4, Centre: 523467 E, 105952 N

©Crown Copyright. Licence no. 100041040

N

Mapping sourced from Ordnance Survey

BLACKWELL'S
www.blackwellmapping.co.uk
TEL: 0117 926 2322
maps.bristol@blackwell.co.uk