

3mm THICK OPAL ACRYLIC
CARRIER PANEL.

600x120x5mm fixing (mild steel) plate powder coated satin white RAL 9003 with 6 no suitable fixings.

LHS VIEW

600

600

3.830m

700

savers
HEALTH | HOME | BEAUTY

FRONT VIEW

600

120

RHS VIEW

600

3.830m

700

savers
HEALTH | HOME | BEAUTY


New 600x600mm (double sided) projecting sign fixed to pilaster at high level. Constructed with folded 3mm Aluminium. To be powder coated white RAL9010. All to Savers NFOS

Architectural elevation drawing of a storefront. The main sign features the word "savers" in a stylized font, with a red checkmark over the 'v'. To the right of the logo, the text "HEALTH | HOME | BEAUTY" is displayed. Below the main sign, there is a blue section with the text "WE ARE ONLINE." and "savers" in white. The drawing includes various colored lines (red, green, blue, pink) indicating different materials or construction details. A red line highlights the upper portion of the storefront, including the main sign and the blue section. A green line highlights the lower portion, including the entrance area. A blue line highlights the base of the storefront. A pink line highlights the large display windows. The drawing also shows a set of double doors on the left side, with a red line highlighting the door frame and a blue line highlighting the door panels. The entire drawing is set against a grid background.

Metres
Scale 1:10



Metres
Scale 1:20

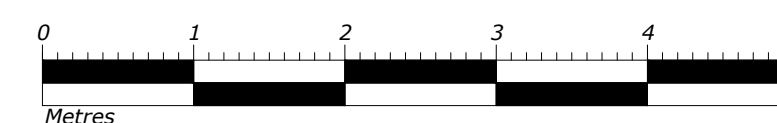

Scale 1:50

3mm THICK OPAL ACRYLIC
CARRIER PANEL.

Technical drawing of a fascia sign for 'savers'. The sign is 8029mm wide and 1120mm high. It features the 'savers' logo in Pantone 3215c (C89 M0 Y19 K0 R0 G174 B199) and Pantone 485c (C0 M95 Y100 K0 R218 G41 B28). The text 'HEALTH | HOME | BEAUTY' is in White (C0 M0 Y0 K0 R255 G255 B255) and Black Vinyl. The sign is constructed from internally illuminated aluminium fascia panels (folded 3mm Aluminium, powder coated white RAL9010) and 3D letters (fret cut 12mm thick clear acrylic, beveled/chamfered, re-polished). Dimensions include 250mm, 3500mm, 3370mm, 346mm, 625mm, 118mm, 150mm, and 1120mm.

8029

Pantone 3215c
C89 M0 Y19 K0
R0 G174 B199

Pantone 485c
C0 M95 Y100 K0
R218 G41 B28

White
C0 M0 Y0 K0
R255 G255 B255

Black Vinyl text to be applied to fascia reading "HEALTH | HOME | BEAUTY"

250 3500 3370 346

625 118 150 1120

HEALTH | HOME | BEAUTY

New internally illuminated aluminium fascia sign fascia panels to be constructed with folded 3mm Aluminium. To be powder coated white RAL9010.

3D letters to be fret cut 12mm thick clear acrylic with beveled / chamfered and re-polished

New internally illuminated aluminium fascia sign fascia panels to be constructed with folded 3mm Aluminium. To be powder coated white RAL9010.

3D letters to be fret cut 12mm thick clear acrylic with beveled / chamfered and re-polished edges. Faces of letters to be decorated as noted and NFOS. Letters to be pushed fixed flush to carrier panels and pushed through apertures and cool white 'halo' lit.

- The contractor must verify all dimensions on site before any works are undertaken, discrepancies are to be reported to the project architect/designer for clarification.
- All works will be carried out in accordance with the NFPA800 NFOS document & are to comply with the tenants fit out guidelines following landlords approval.
- HVAC, H&E layouts are indicative & must be verified with the relevant contractor before commencement of work.
- All works to be carried out in accordance with the fire strategy and fire exit application schedule produced by the Island team issued at tender.
- The existing/proposed sprinkler system is to be assessed by contractor to ensure the system is in compliance with building regs part B.
- This drawing remains the property of ASIATON/SUPERIOR & may not be reproduced in any way without prior consent.

SCHEDULE OF RISKS

SCHEDULE OF RISKS
Standard risks and hazards normally associated with the types of work detailed on this drawing, include:

- **Electrocution:** MBE installation/alterations.
- **Working at height:** Falls from scaffolds, platforms & ladders. Falling materials.
- **Noise:** Use of power tools & demolition equipment.
- **Dust:** Use of power tools & demolition equipment.
- **Suffocation:** Fume inhalation from installation/alterations to incoming services, working with hazardous materials/solvents.
- **Trip hazards:** Loose cables & materials.
- **Working in close proximity to the public.**
- **Risks associated with structural works will be assessed by a structural engineer.**
- **It is assumed that all works on this drawing will be carried out by a competent contractor working, where appropriate to an approved method statement.**

[illegible]

	DRAWING TITLE <i>Proposed Signage Detail - Planning</i>
--	--

DRAWING NUMBER AMP26 9095 - 402 PL				REVISION B	
SCALE As shown @ 1"		DATE 22/03/26		DRAWN AP	
				CHECKED TP	

AS SHOWN @ A1	22/03/20	76	11
PROJECT			
56 High Street, Shoreham-by-Sea, West Sussex, BN43 5DB			

STATUS	1	2	
1	2	3	4	5	6	7	8	9	10	11	12	13	14	15	16	17	18	19	20	21	22	23	24	25	26	27	28	29	30	31	32	33	34	35	36	37	38	39	40	41	42	43	44	45	46	47	48	49	50	51	52	53	54	55	56	57	58	59	60	61	62	63	64	65	66	67	68	69	70	71	72	73	74	75	76	77	78	79	80	81	82	83	84	85	86	87	88	89	90	91	92	93	94	95	96	97	98	99	100	

L2

51 Sydenham Road
Croydon
Surrey
CR0 2EU

savers

3 The Stables
Cannon Mill Lane
Bishop's Cleeve
Hertfordshire
CM23 3BN

PLANNING