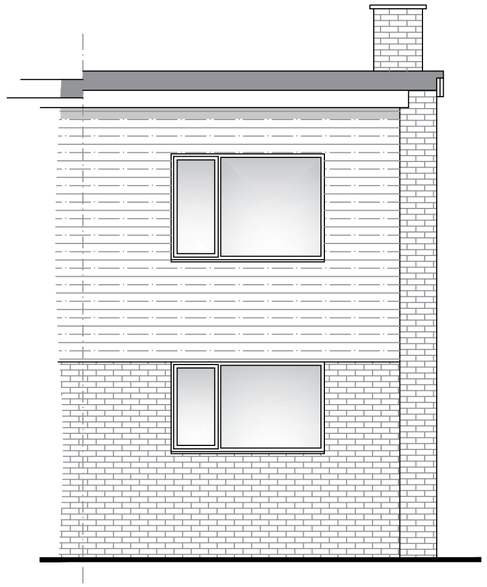

Existing Front (South) Elevation (Scale 1:50)

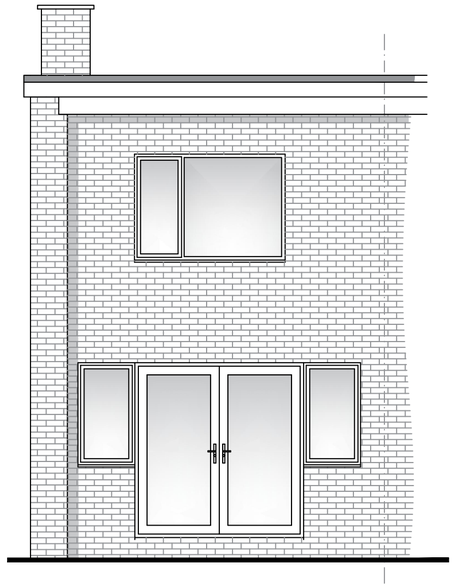

Existing Rear (North) Elevation (Scale 1:50)

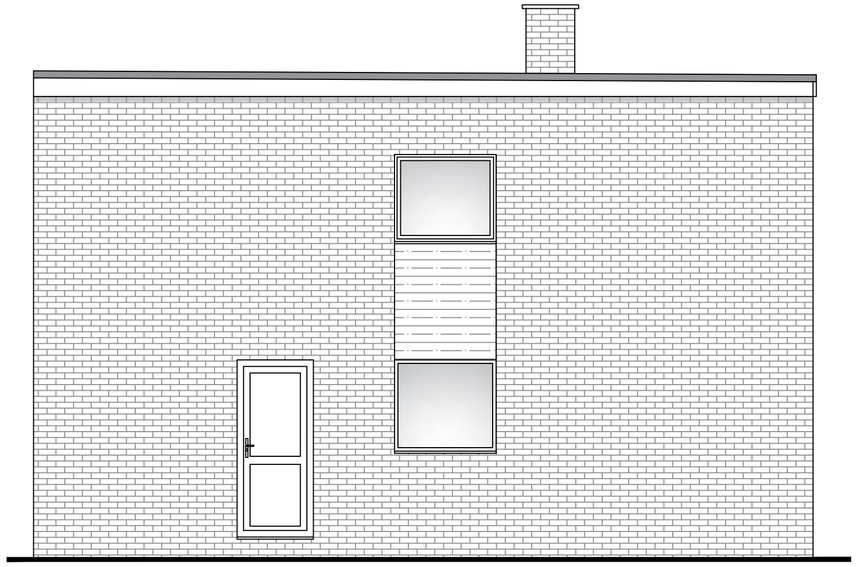

Existing Side (East) Elevation (Scale 1:50)

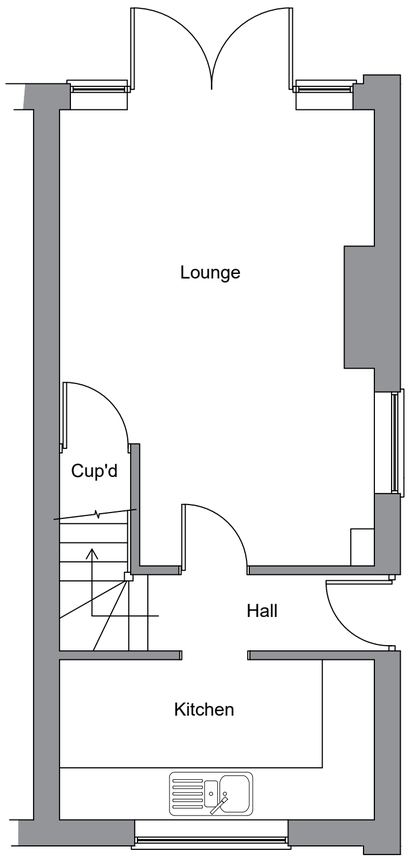

Existing Ground Floor Plan (Scale 1:50)

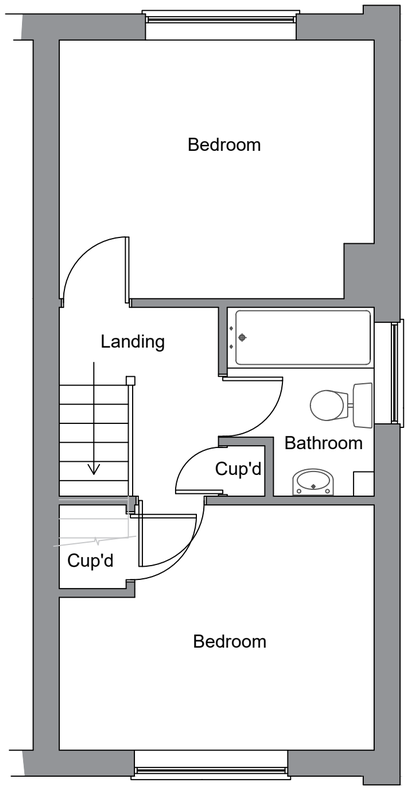

Existing First Floor Plan (Scale 1:50)

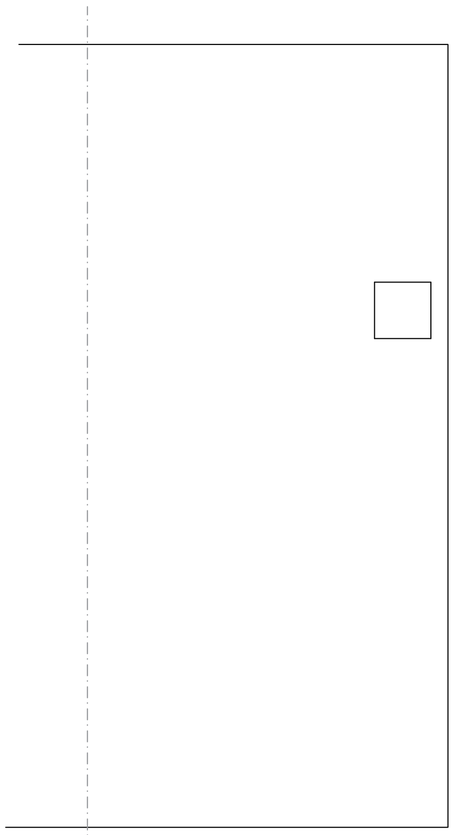

Existing Roof Plan (Scale 1:50)

Scale Bar (1:100)

0m 5m 10m

Scale Bar (1:50)

0m 5m

revisions

DOWNSVIEW
ASSOCIATES
Chartered Surveyors

Little Acorns, Hampers Lane, Storrington,
West Sussex, RH20 3HZ
Tel: 01903 740387 Mob: 7525 844965
Email: matt@downsview-surveyors.co.uk

RICS

address
36 Church Way
Worthing
West Sussex
BN13 1HD

project
Proposed single storey side extension and off street parking

title
Existing Layouts and elevations

scale:	date:	revision:
As noted @ A2	Sept 2023	

drawing number
2023.390.01