NOTES:
1. All dimensions are in mm and must be checked on site.
2. Drawings are to be read in conjunction with accompanying documents.
3. Any errors or inaccuracies should be brought to the attention of Amber Living.



REAR ELEVATION

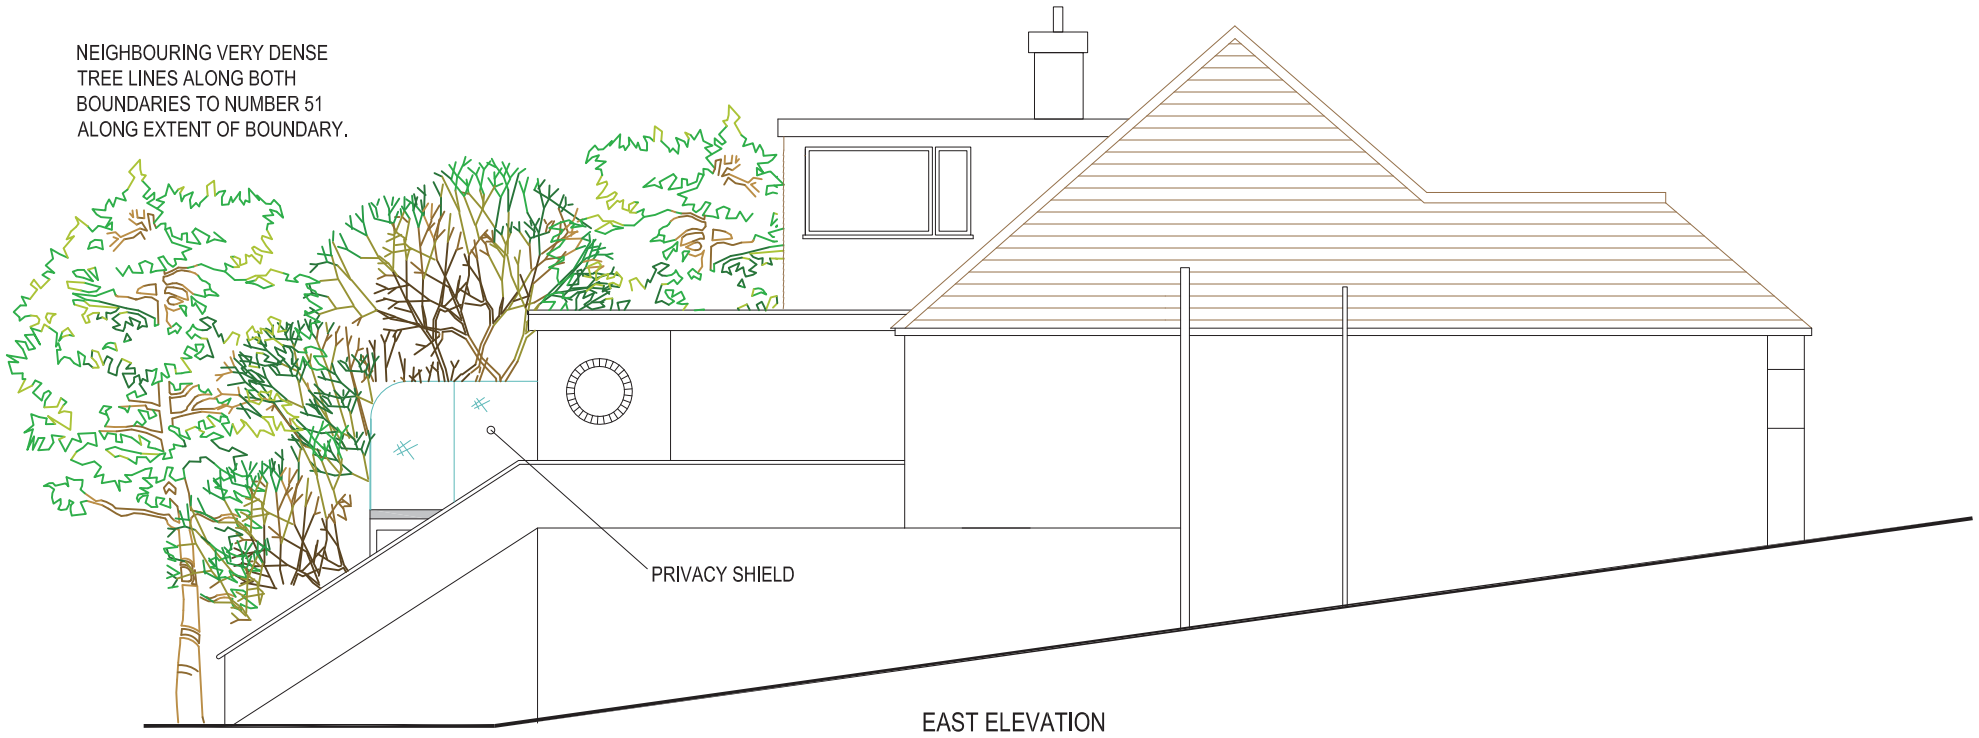

EAST ELEVATION

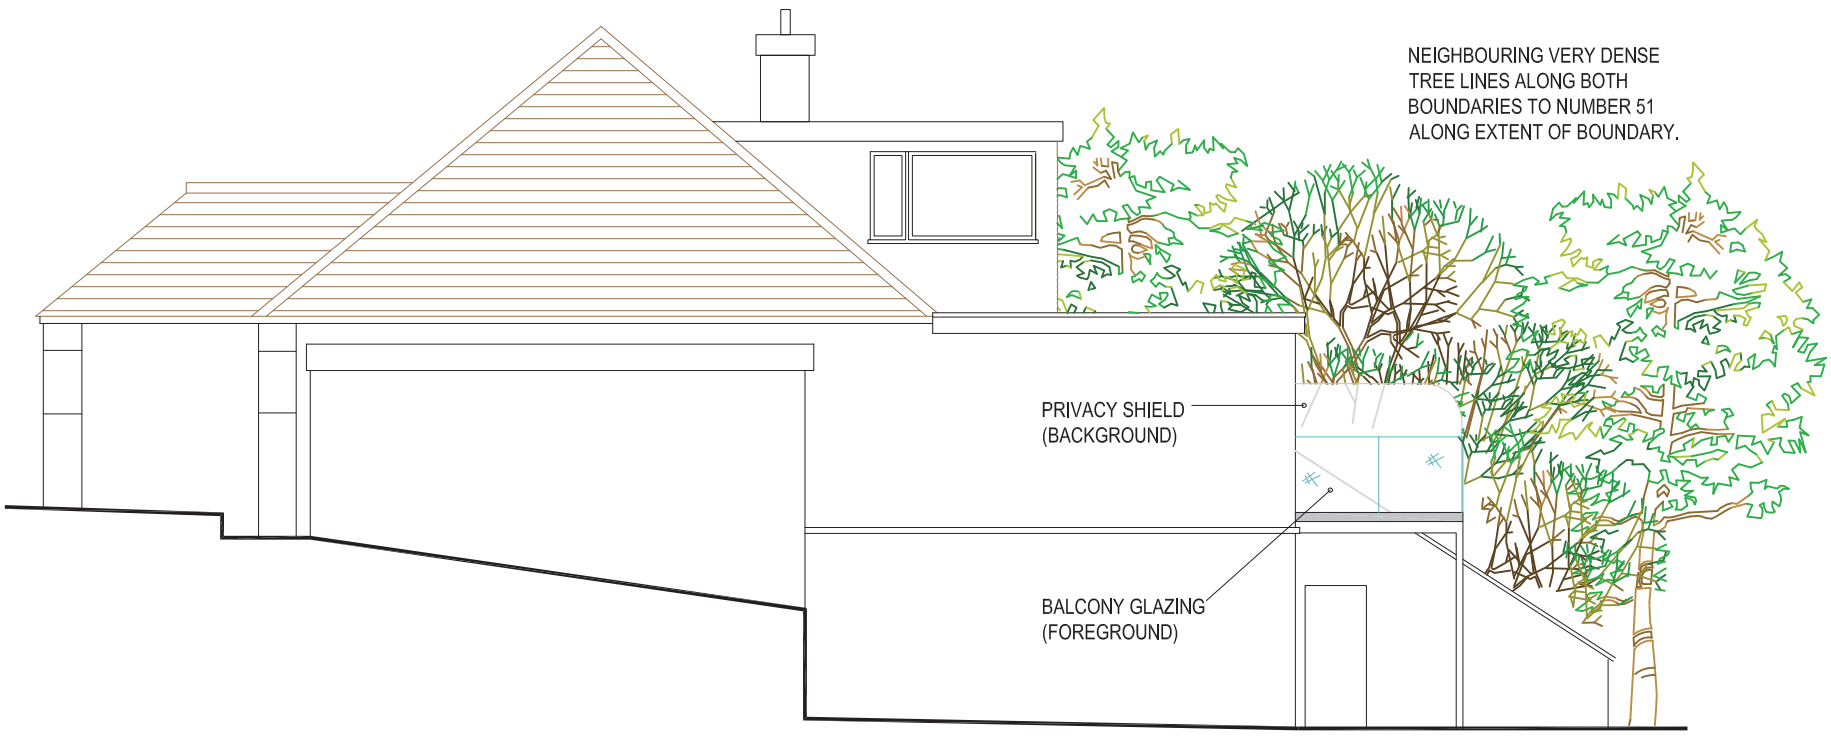

WEST ELEVATION

0m 1m 2m 3m 4m 5m 6m 7m 8m 9m 10m

Address:	51 Ring Road North Lancing West Sussex BN15 0QE			Client: Tracey Surman	
Drawing Title:	Balcony Regularisation			Drawing Ref.:	sm/01/RingRoad51
amber (living independently)	Planning Applications Building Regulation Drawings Design Consultants Party Wall Surveyors Buildng Surveys/ Homebuyers Survey		Project Management Disabled Access Auditing Building Defect Analysis CDM Expert Witness	RICS	
Contact Details:	Telephone: 01273 410836			Email: simon@amberliving.co.uk	
Contact Address:	Unit 3, Tungsten Building, George Street, Portslade, BRIGHTON, BN41 1RA				
Scale: 1:100	Paper: A3	Date: 07/11/18	Revision No:	Checked By:	Direction: