

RICS the mark of property professionalism worldwide

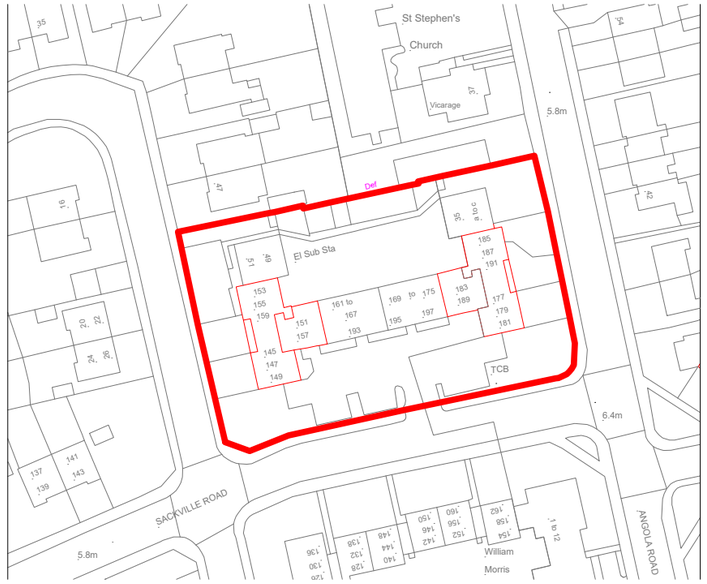

Site Plan - Scale 1:1250

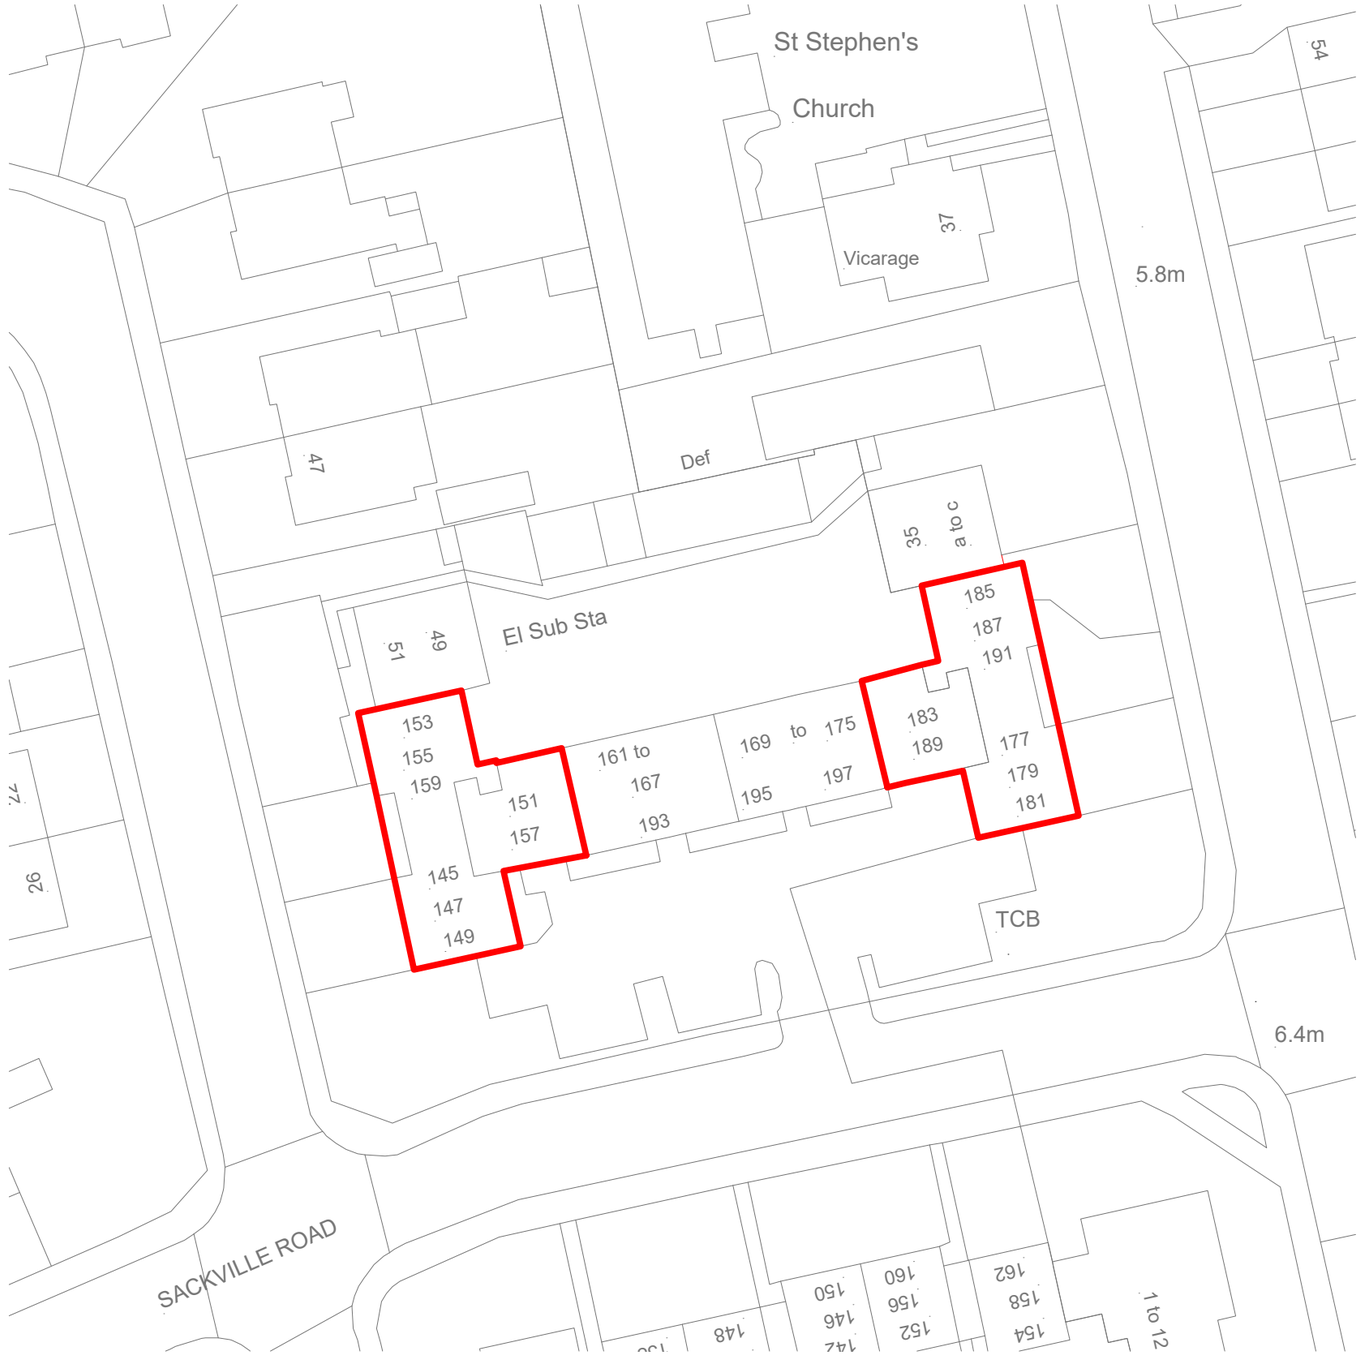

Block Plan - Scale 1:500

N

1:1250

25m 0 25m 50m 75m 100m 125m

1:500

10m 0 10m 20m 30m 40m 50m

DRAWING ISSUE NOTE:

- For the purpose of submission to Local Authority for the approval of Planning Consent
- This drawing is to be read in conjunction with all other relevant drawings & details in this package
- Dimensions are in millimetres unless otherwise stated
- Do not use for construction
- Should any third party use these drawings for the purpose of construction, it shall be entirely at their own risk.

gds CHARTERED SURVEYORS

GDS Chartered Surveyors
East Barn, Furnace Farm, Furnace Lane
Lamberhurst, Kent, TN3 8LE

T. 01892 538 700 E. mail@gdsltd.co.uk
www.gdsltd.co.uk

Project
145-159 and 177-191 Sackville Road

Drawing
Site Location Plan

Revisions

Client
Worthing Homes

Scale
1:1250 & 1:500 @ A3

Date	Drawn By	Checked By
Aug 25	AR	TH

Issue:
PLANNING

Drawing No.	Revision
2338 - 100	

© COPYRIGHT 2017
GDS Chartered Surveyors. All rights reserved.