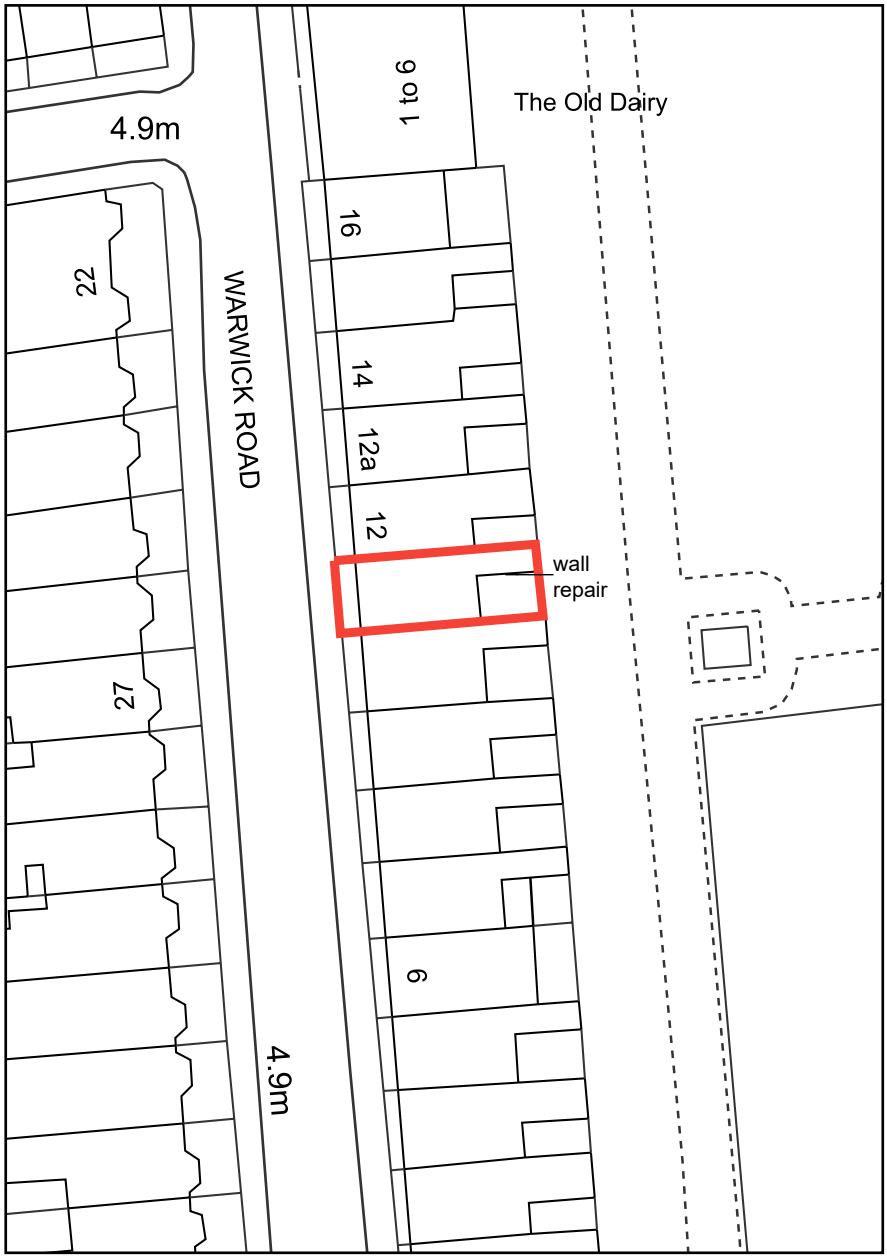

FIND
PROFESSIONAL MAPPING INTELLIGENCE

Site & Block Plan

Map data

N

Metres
0 2.5 5 10 15 20 25

Sussex Building Surveyors Ltd

01903 529583 adk@sussexbuildingsurveyors.com

11 Warwick Road, Worthing. BN11 3ET

Wall Repair **Site & Block Plan**

Scale: 1:500 Paper: A4

Date: June 2023 Drg No.: SBS/582/03

Do not scale except for planning purposes.
All dimensions to be checked on site.

This product includes mapping data licensed from Ordnance Survey with the permission of the Controller of HMSO - Crown Copyright and/or database right 2023.
All rights reserved. Licence Number 100047514.