

Existing Site Location Plan

1:1250 @ A3

metres 10 20 30 40 50

N

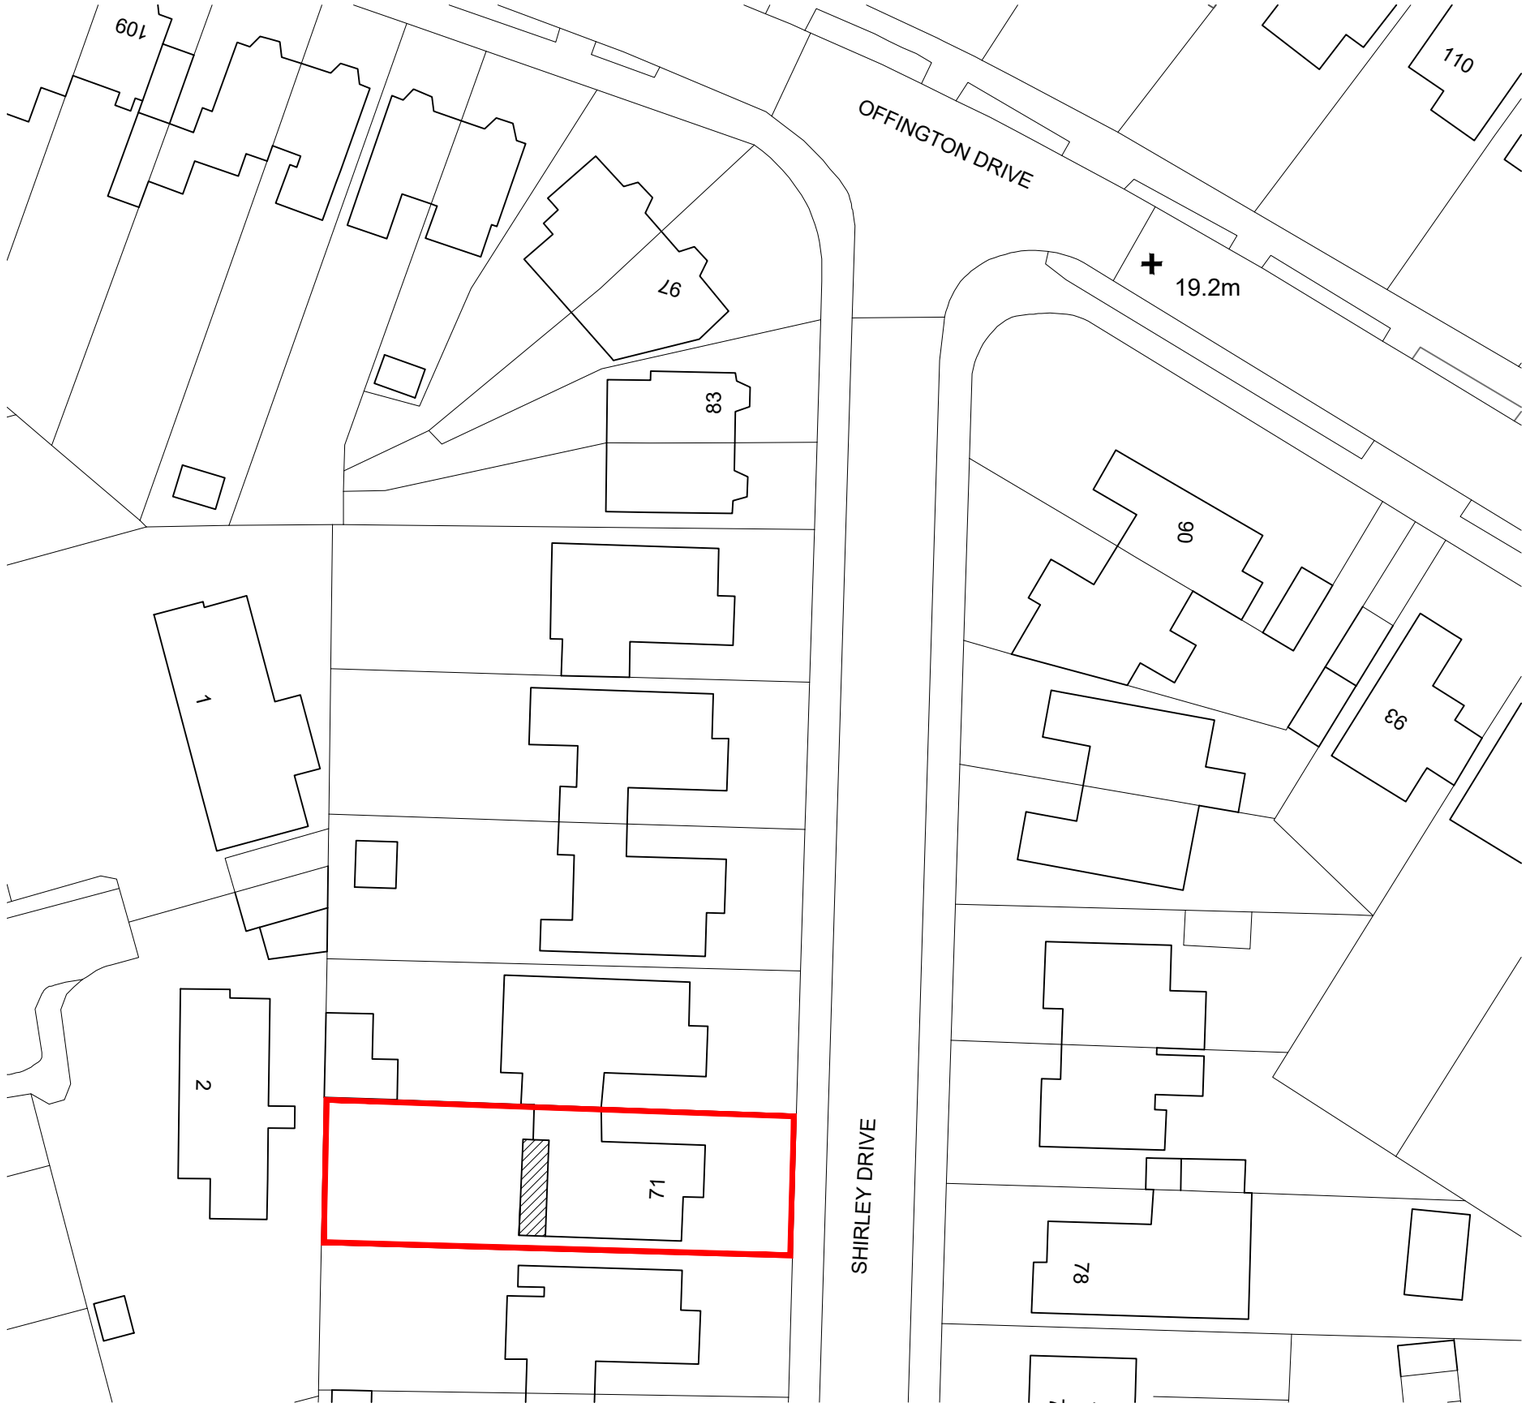

Proposed Site Block Plan

1:500 @ A3

metres 5 10 15 20

N

Do not scale from this drawing. Work to figured dimensions only.

Dimensions to be taken on site prior to manufacture, fabrication or installation.

These drawings are general arrangement drawings only. These should not be used for construction purposes.

Job Title	Drawing Name	Scale	Status	Job No.	Drg No.	Rev.
71 Shirley Drive	Location and Block Plan		Planning	JTA260	PL01	

Rev.	Date	Revision Details

T: 07843804431
E: info@jamesthompsonarchitecture.com
W: jamesthompsonarchitecture.com

JAMES THOMPSON ARCHITECTURE