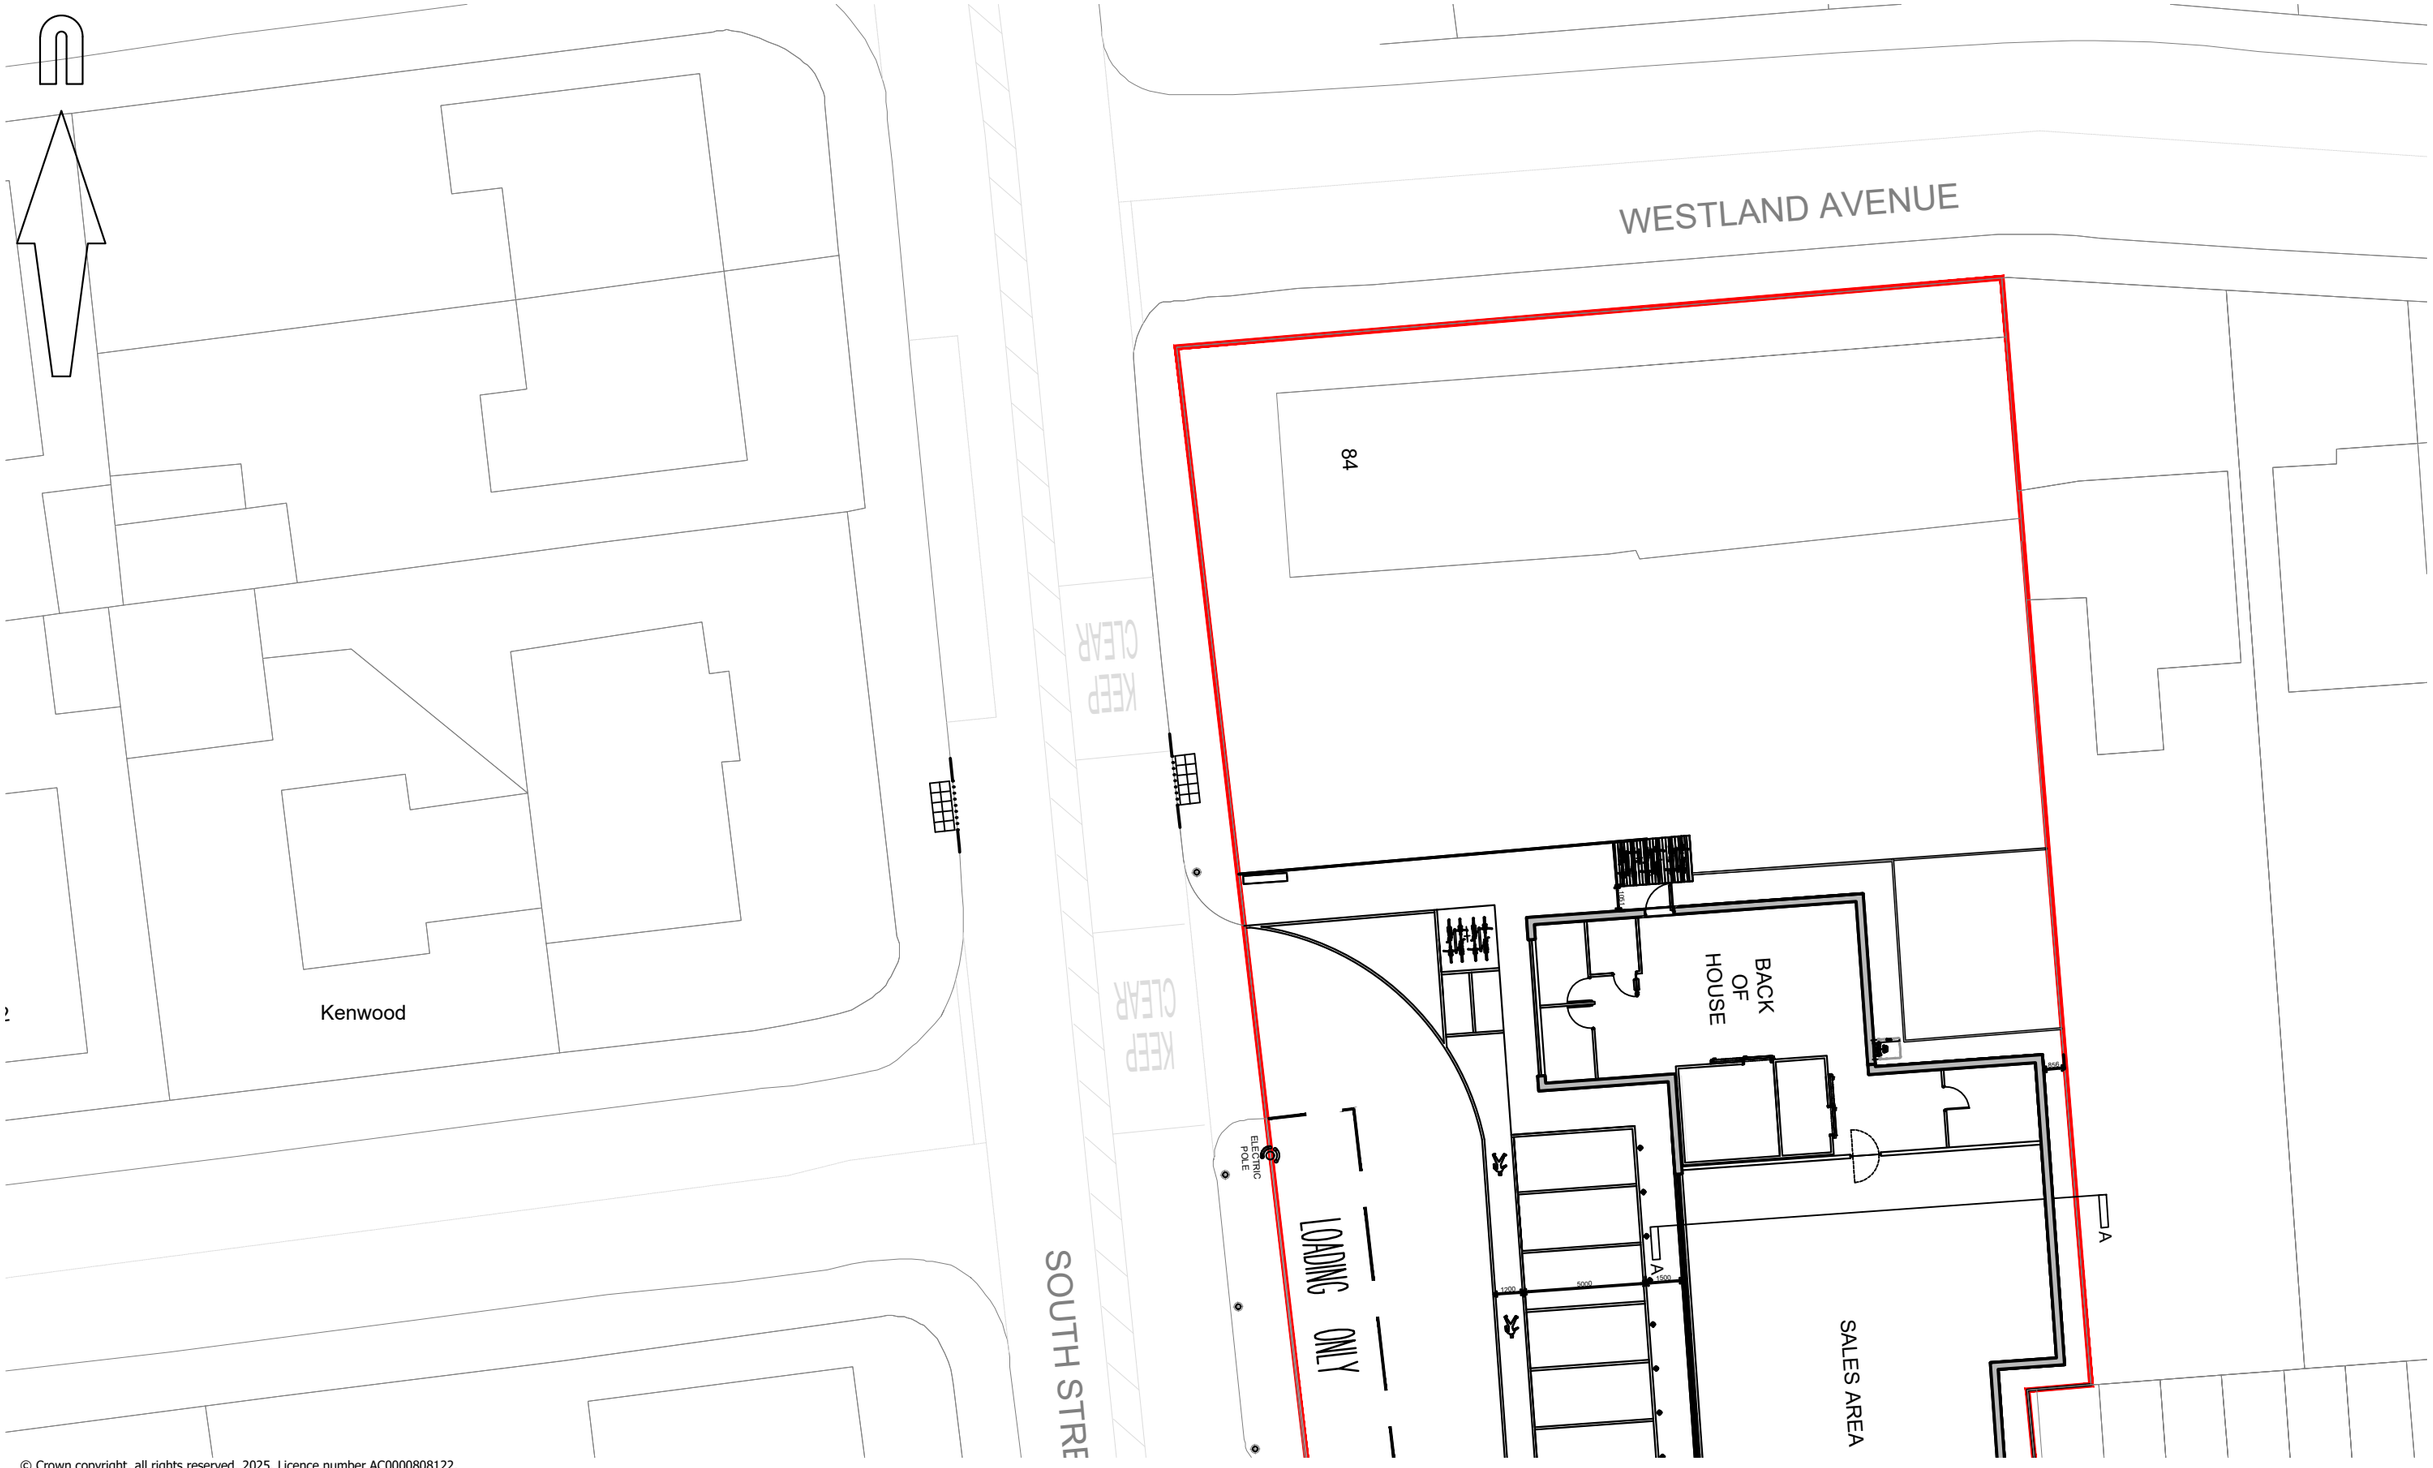


© Crown copyright, all rights reserved. 2025. Licence number AC0000808122.

mayer brown

Mayer Brown Limited
Lion House Oriental Road Woking Surrey GU22 8AR
Telephone 01483 750 508
enquiry@mayerbrown.co.uk www.mayerbrown.co.uk

client

SAINSBURY'S SUPERMARKETS LIMITED

project

SAINSBURY'S LOCAL STORE, 82 SOUTH STREET TARRING, WORTHING

title

PROPOSED PEDESTRIAN CROSSING ON SOUTH STREET TARRING

scale	drawn by	checked by
1:250 @ A3	JME	RK

date created	date revised	cad file	suitability	rev.
JULY 2025	-	MASTER 2025-07-08	-	P1

drawing number

SSLWORTHINGSOUTHSTREET.1/08

\\ sainsbury's jobs\current jobs\west sussex\sslworthingsouthstreet 1\drawings\master 2025-07-08.dwg