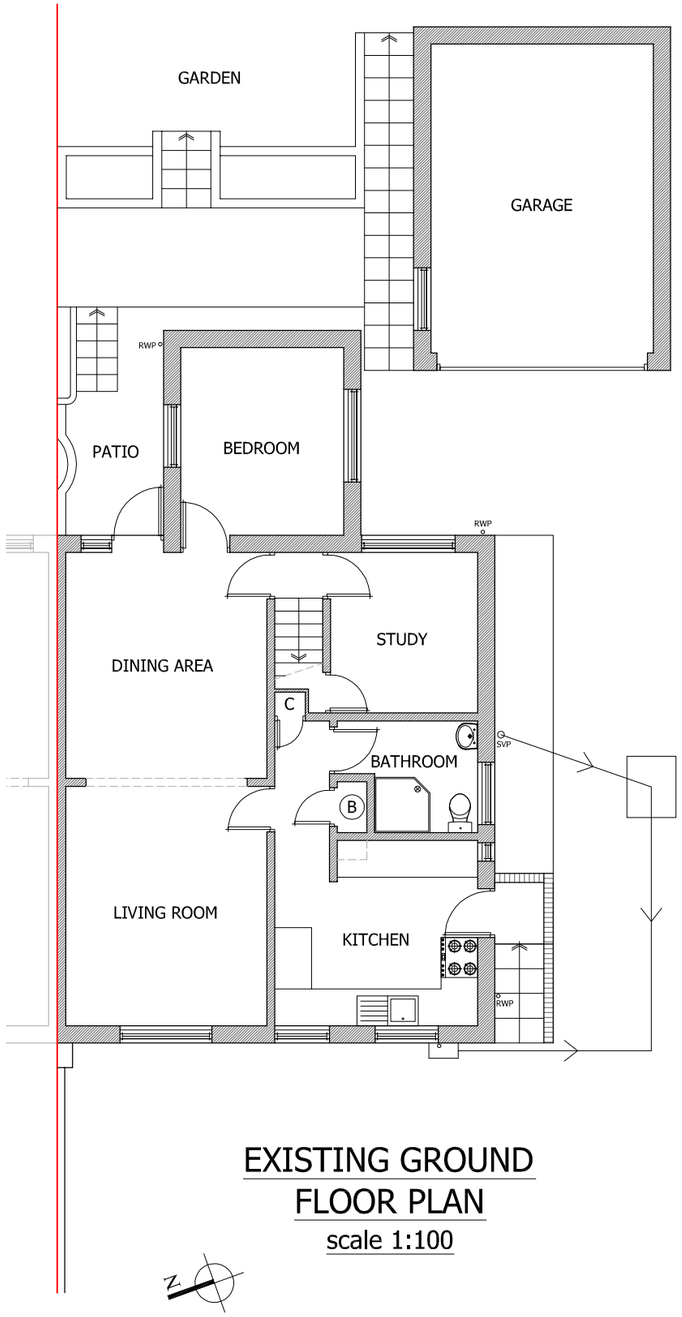

EXISTING GROUND FLOOR PLAN
scale 1:100

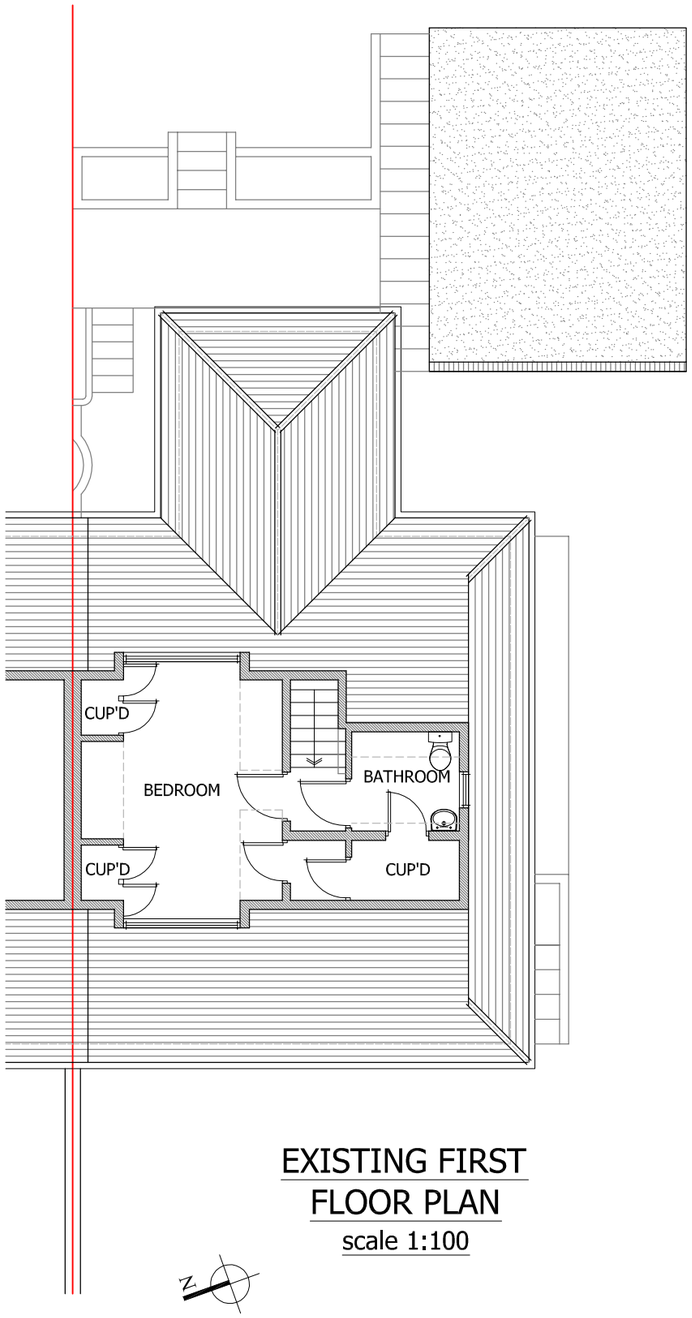

EXISTING FIRST FLOOR PLAN
scale 1:100

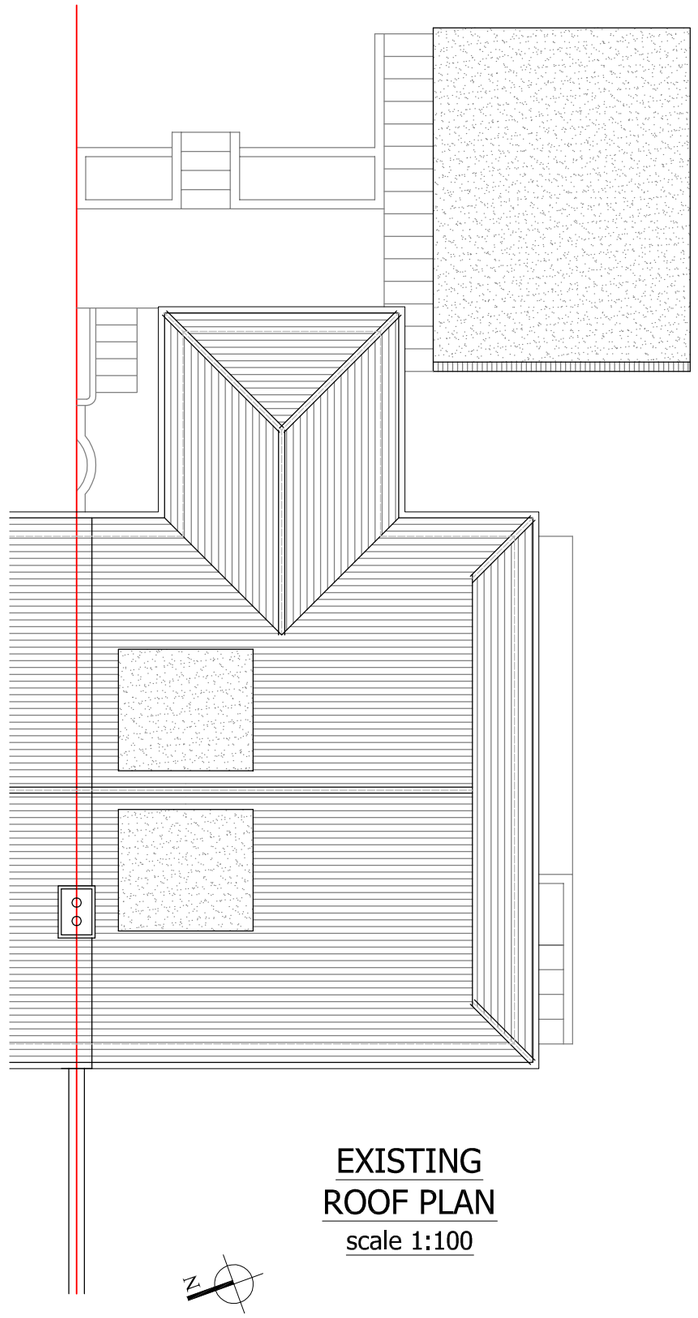

EXISTING ROOF PLAN
scale 1:100

0 1 2 3 4 5 6 7 8 9 10m 1:100
LINEAR SCALE

CADGUYS ARCHITECTURAL SERVICES

CAD GUYS
07512090919
www.cadguys.co.uk
sonny@cadguys.co.uk

15-17 Middle Street,
Brighton, BN1 1AL
T: 0751 20 90 919
E: Sonny@cadguys.co.uk
W: www.cadguys.co.uk

Project					
54 HILLRISE AVENUE, SOMPTING, LANCING, BN15 0LU					
Drawing Title	Date	Scale	Project No.	Drawing No.	Drawn by/Checked by
Existing Plans	MAR-2025	1:100/A3	CG-340	PL/02	SM

Rev	Date	Details
A	200324	Initial drawings sent out for review

Dimensions to be verified on site by contractor prior to commencement of work

This is the copyright of the practice and may not be reproduced in part or in whole without the prior written consent of the practice.