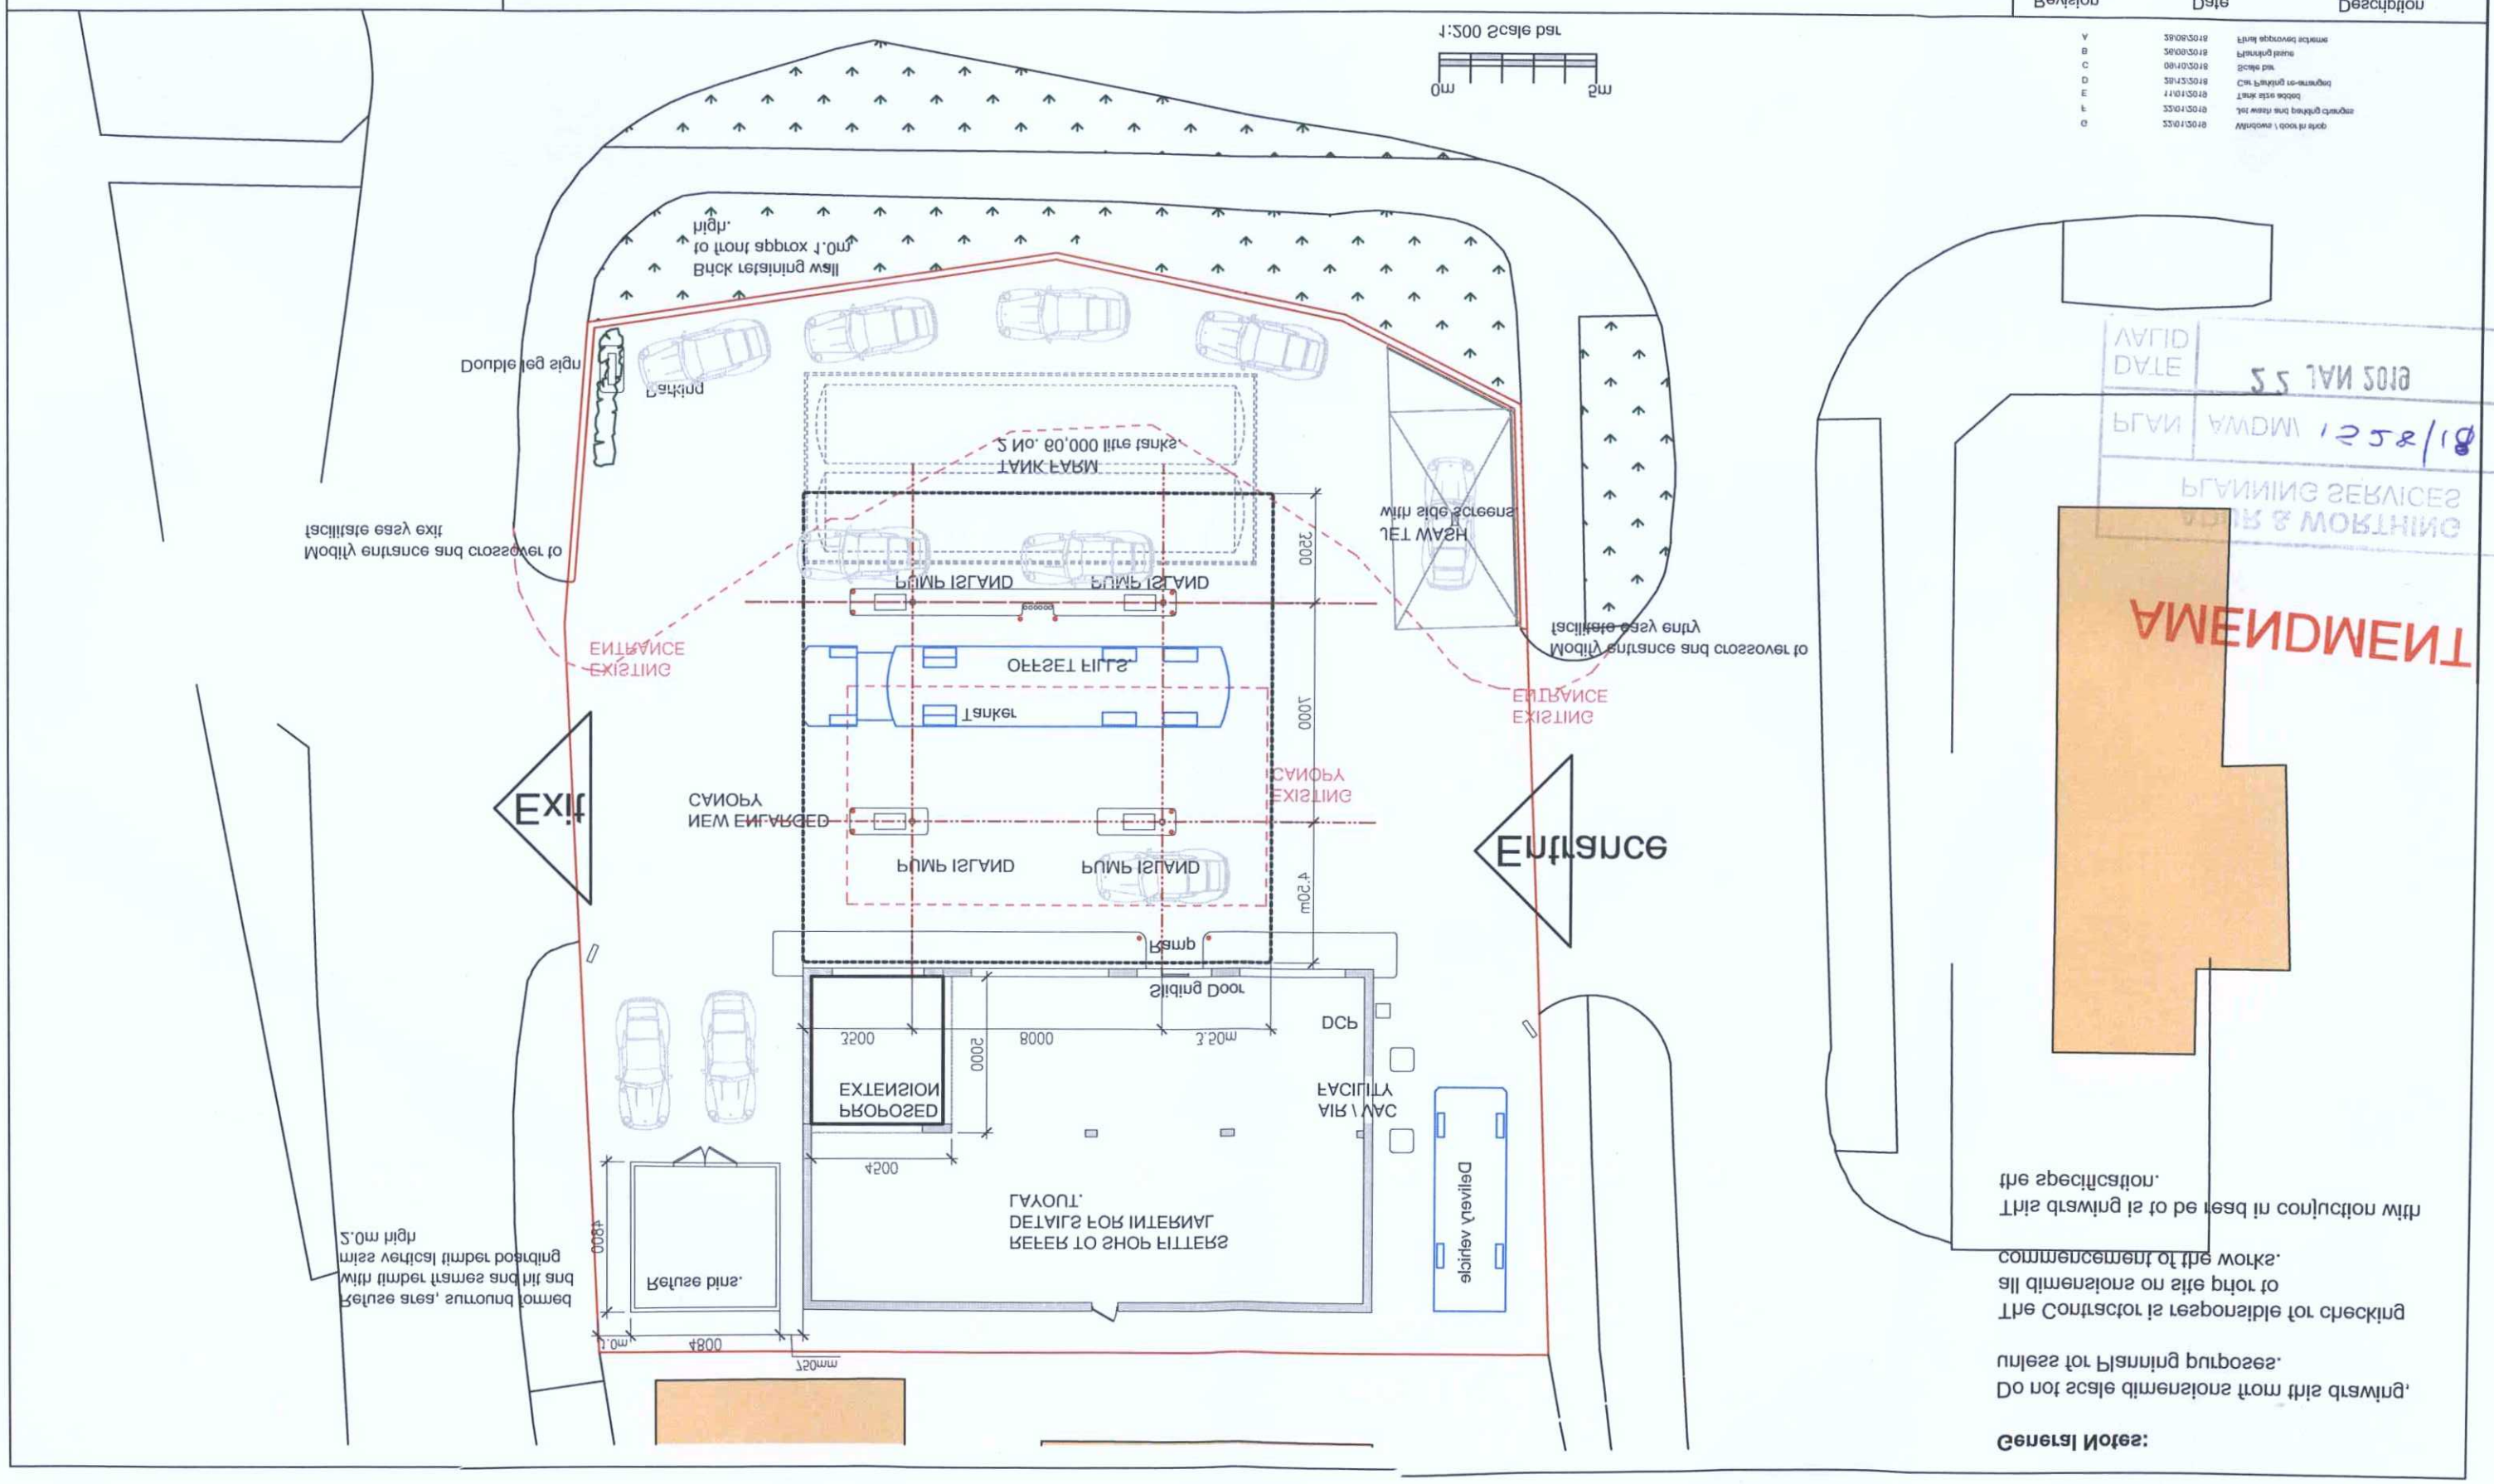

General Notes:

Do not scale dimensions from this drawing, unless for Planning purposes.

The Contractor is responsible for checking all dimensions on site prior to commencement of the works.

This drawing is to be read in conjuction with the specification.

AMENDMENT

Revision	Date	Description
A	28/08/2018	Final approved scheme
B	26/08/2018	Planning issue
C	08/10/2018	Scale bar
D	28/12/2018	Car Parking re-arranged
E	11/01/2018	Tank size added
F	22/01/2018	Let wash and parking changes
G	22/01/2018	Windows / door in shop

Client:	Supu Nanthakumar, Tankerford Ltd	
Project:	Manor Road Service Station, Lancing, BN15 0HL	
Drawing Title:	Site Plan	
Drawing Number:	1293\001	G
Scale:	1:200	28\12\2018 BE

CProject Ltd: 44 Fox Dene, Godalming, GU7 1YQ
Telephone: 01483 426650
Mobile: 07831 152509
EMail: steve@cproject.co.uk

CPROJECT

PLANNING SERVICES
PLAN AWDM 1258/18
DATE 22 JAN 2019
VALID