General Notes:

Do not scale dimensions from this drawing, unless for Planning purposes.

The Contractor is responsible for checking all dimensions on site prior to commencement of the works.

This drawing is to be read in conjuction with the specification.

AMENDMENT

ADUR & WORTHING
PLANNING SERVICES

PLAN | AWDM/1528/18

DATE VALID | 23 JAN 2019

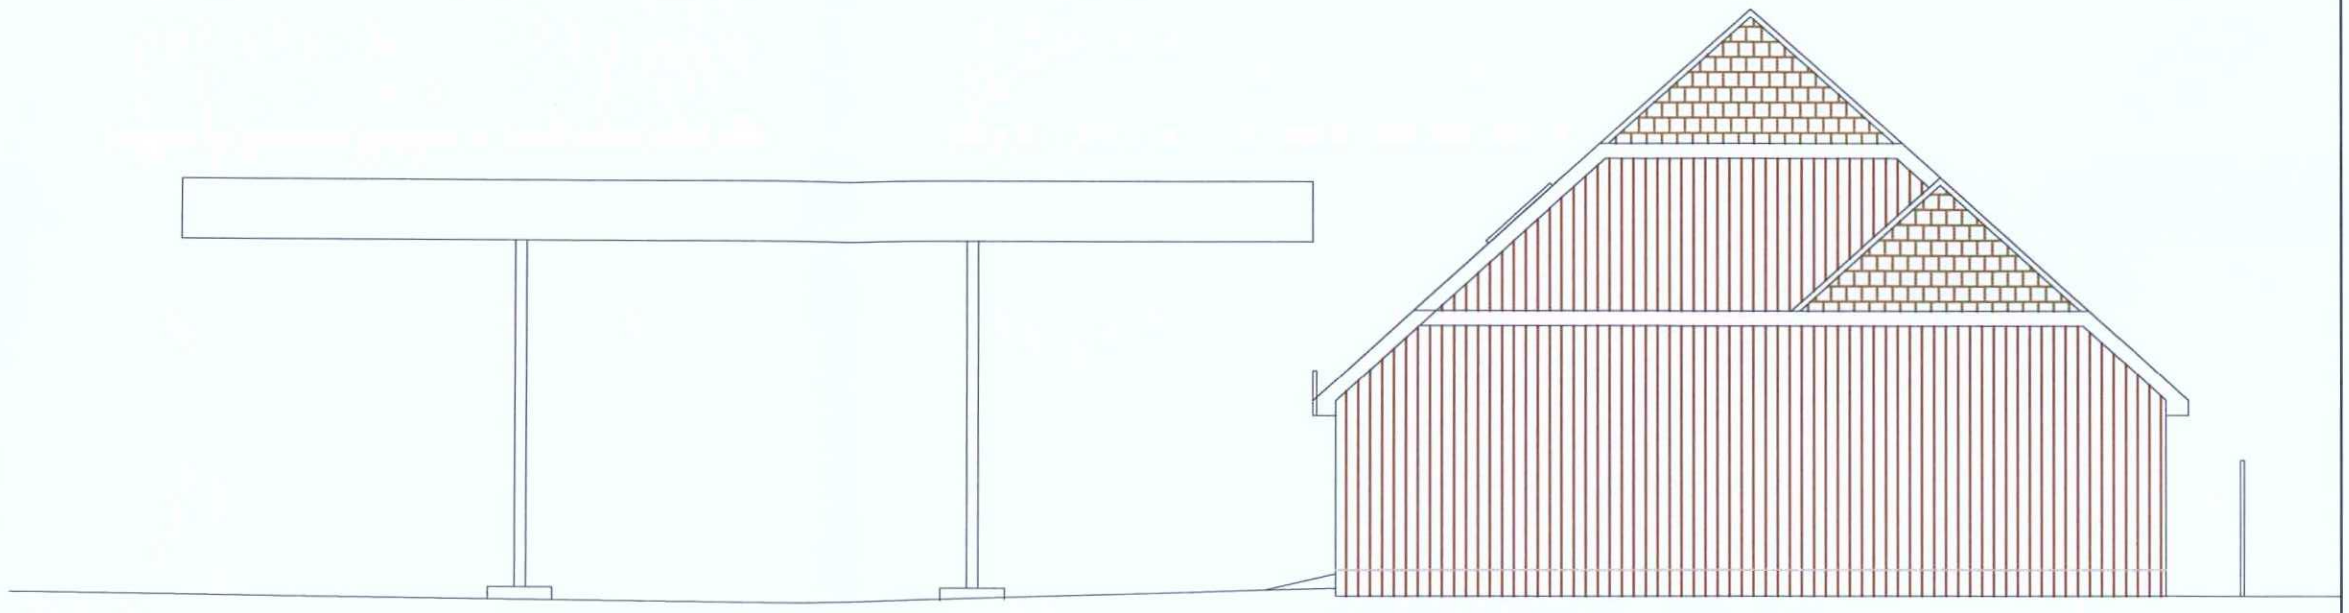

PROPOSED WEST ELEVATION

Front and both sides to be clad in vertical Oak Boarding

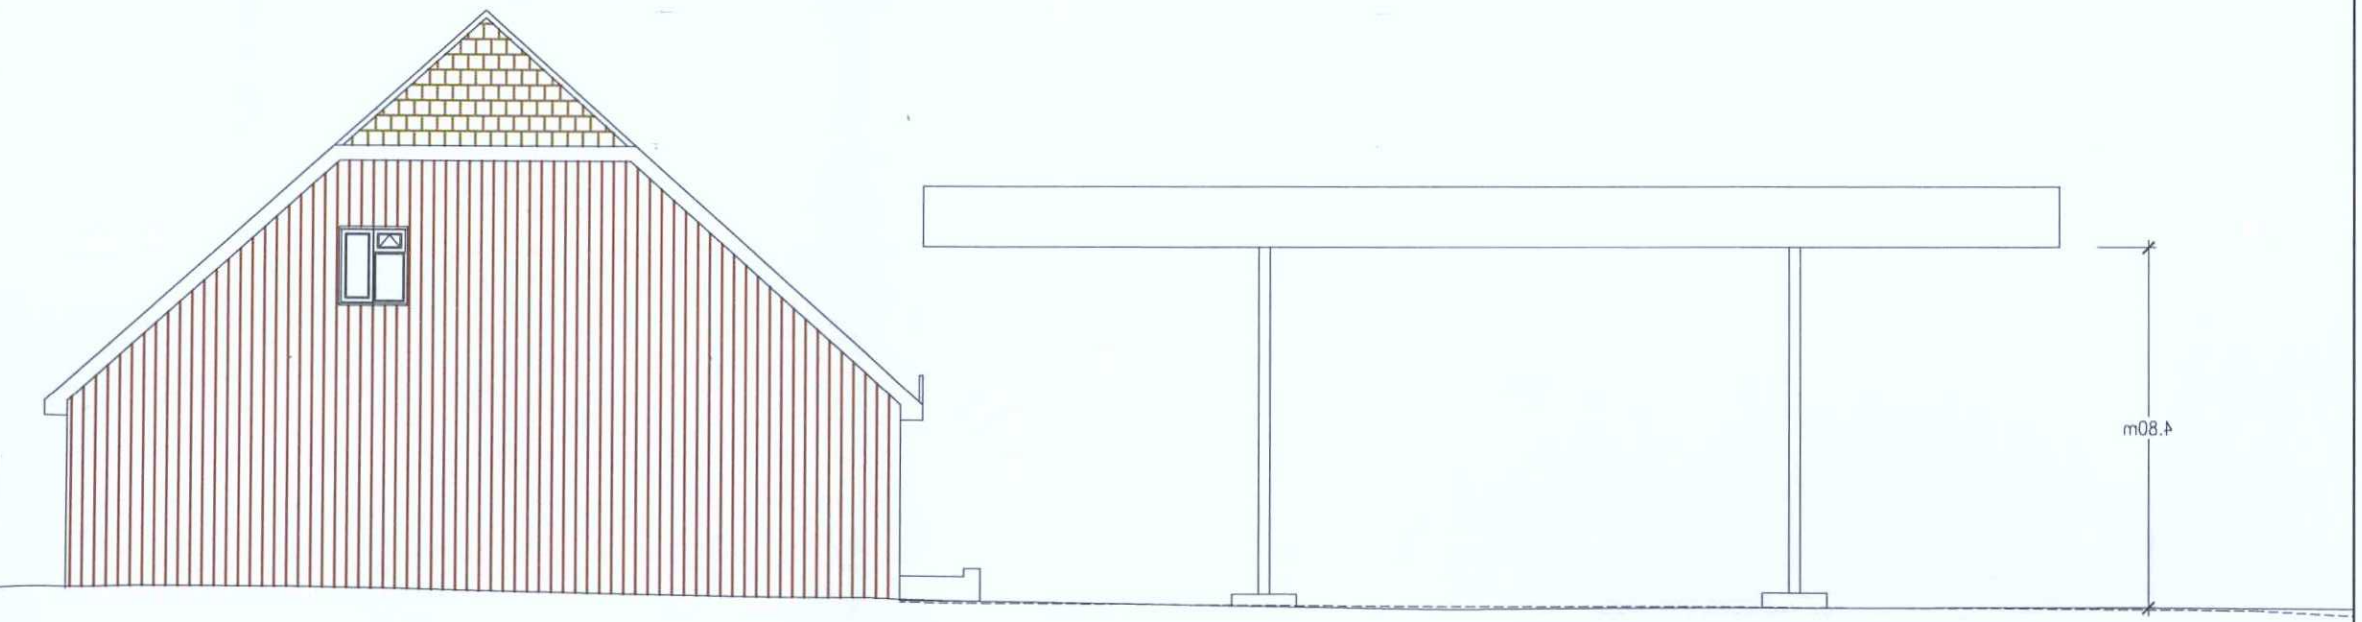

PROPOSED EAST ELEVATION

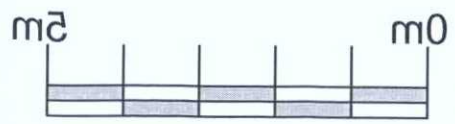

1:100 Scale bar

Revision	Date	Description
C	23/01/2019	Updated
B	22/01/2019	Side door omitted
A	26/09/2018	Planning Issue

Client:
Subu Nanthakumar, Tankerton Ltd

Project:
Manor Road Service Station, Lancing, BN15 0HL

Drawing Title:
Elevations - Sheet 1

Scale:	Date:	Drawn By:
1:100	08\08\2018	BE

Drawing Number:	Revision:
1293\008	C

CProject Ltd
44 Fox Dene, Godalming, Surrey, GU7 1YQ
Telephone: 01483 426850
Mobile: 07831 152509
Email: steve@cproject.co.uk

Issued 23-01-2019