General Notes:

Do not scale dimensions from this drawing, unless for Planning purposes.

The Contractor is responsible for checking all dimensions on site prior to commencement of the works.

This drawing is to be read in conjuction with the specification.

AMENDMENT

ADUR & WORTHING PLANNING SERVICES

PLAN AWDM/ 1528/18

DATE VALID 23 JAN 2019

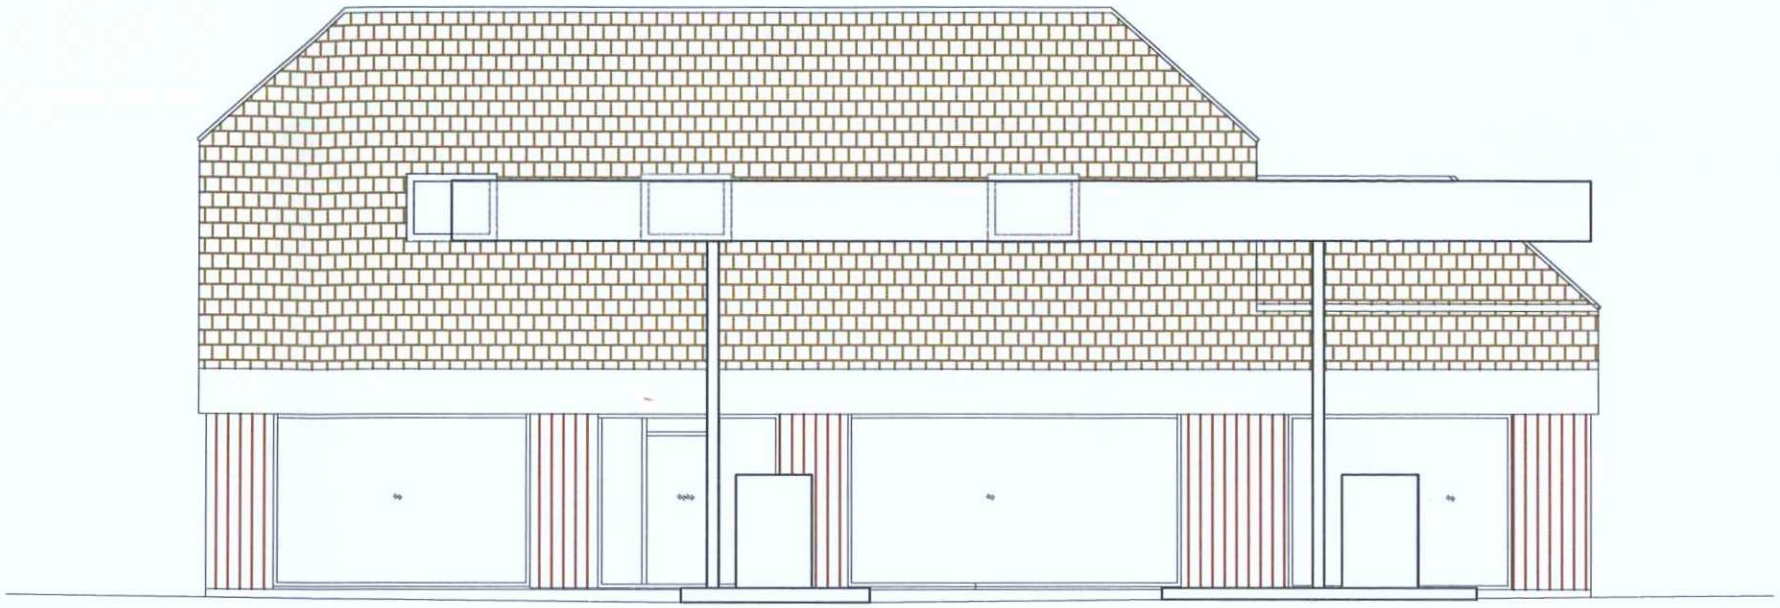

PROPOSED SOUTH ELEVATION

Existing roof to be recovered with "Imerys HP17 Interlocking Clay Roof Tile - Burnt Red" including new battens and Tyvek underfelt.



PROPOSED NORTH ELEVATION

0m 5m

1:100 Scale bar

Issued 23-01-2019

Revision	Date	Description
C	23/01/2019	Updated
B	22/01/2019	General
A	26/09/2018	Planning Issue

Client:
Subu Nanthakumar, Tankerton Ltd

Project:
Manor Road Service Station, Lancing, BN15 0HL

Drawing Title:
Elevations - Sheet 2

Scale:	Date:	Drawn By:
1:100	08\08\2018	BE

Drawing Number:	Revision:
1293\009	C

CProject Ltd
44 Fox Dene, Godalming, Surrey, GU7 1YQ
Telephone: 01483 426950
Mobile: 07831 152509
Email: steve@cproject.co.uk