**General Notes:**

Do not scale dimensions from this drawing, unless for Planning purposes.

The Contractor is responsible for checking all dimensions on site prior to commencement of the works.

This drawing is to be read in conjuction with the specification.

Front and both sides to be clad in vertical Oak Boarding

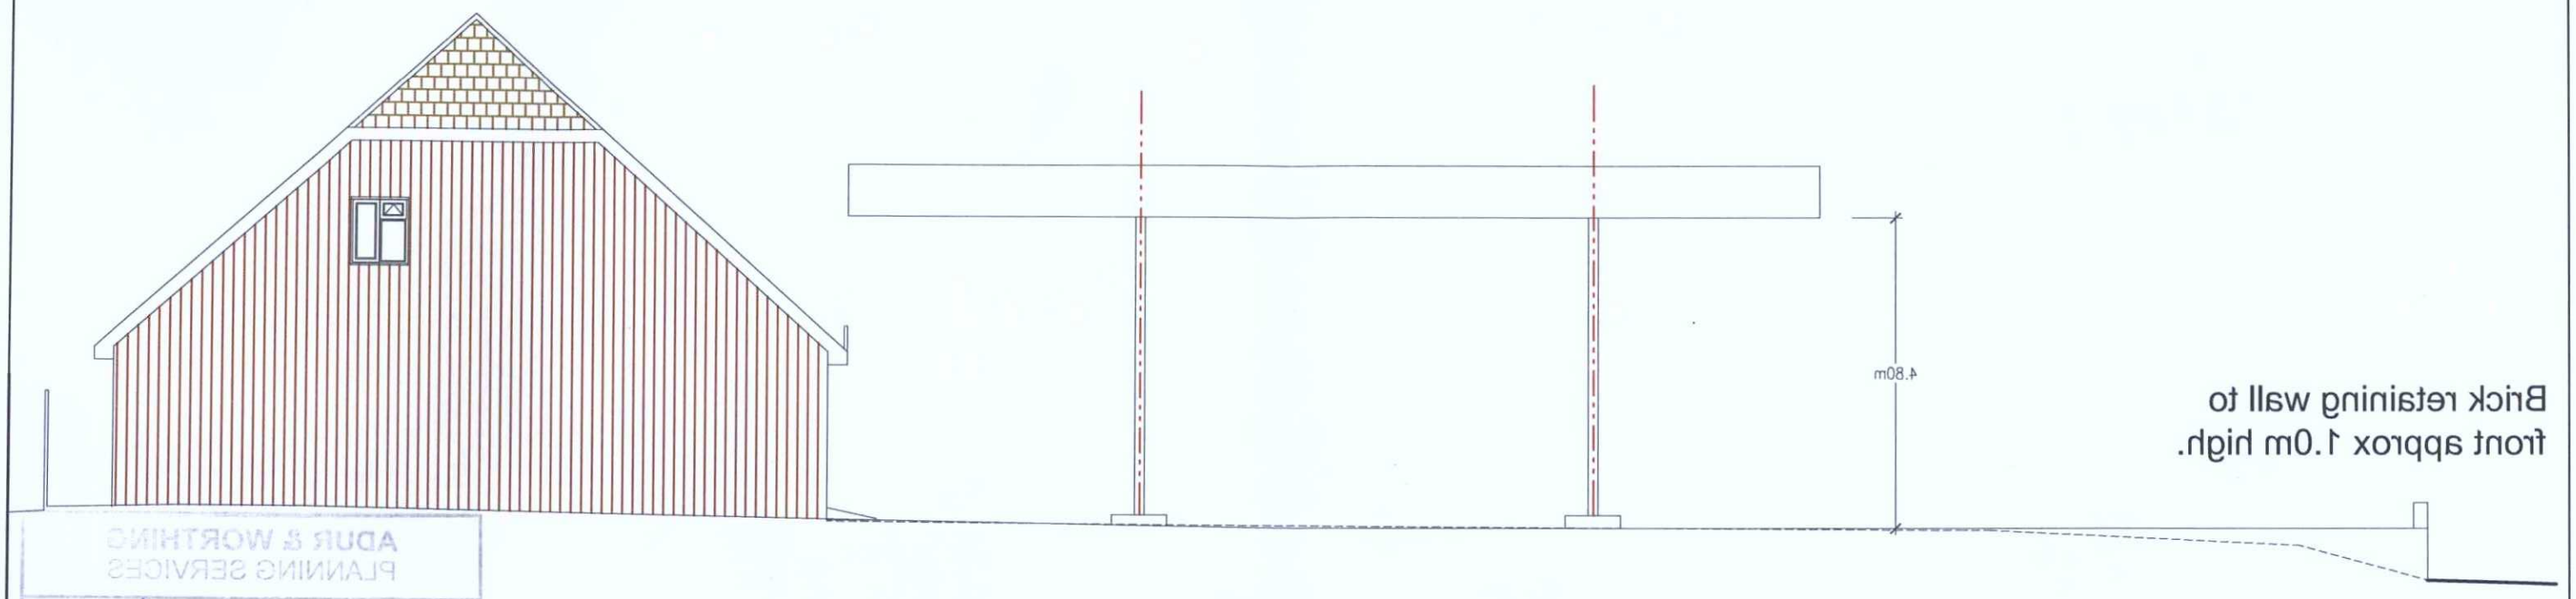


Brick retaining wall to front approx 1.0m high.

# GENERAL CROSS SECTION

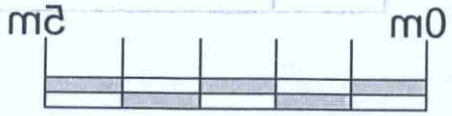


1:100 Scale bar

AMENDMENT

| | | |
|---|---|---|
| B | 23/01/2019 | Updated |
| A | 22/01/2019 | Side door |

| Revision | Date | Description |
|---|---|---|
| Scale: | Date: | Drawn By: |
| 1:100 | 26/09/2018 | BE |
| Drawing Number: | | Revision: |
| 1293/011 | | B |

Client:
Subu Nanthakumar, Tankerford Ltd

Project:
Manor Road Service Station, Lancing, BN15 0HL

Drawing Title:
Cross Section Through Site.


CProject Ltd
44 Fox Dene, Godalming, Surrey, GU7 1YQ
Telephone: 01483 426850
Mobile: 07831 152509
Email: steve@cproject.co.uk


ADUR & WORTHING
PLANNING SERVICES

| | |
|---|---|
| PLAN | AWDM/1528/18 |
| DATE VALID | 23 JAN 2019 |