CProject

CProject Ltd: 44 Fox Dene, Godalming, GU7 1YQ
Telephone: 01483 426650
Mobile: 07831 152509
EMail: steve@cproject.co.uk

Client: Sudu Nanthakumar, Tankerford Ltd

Project: Manor Road Service Station, Lancing, BN15 0HL

Drawing Title: Let Wash layout detail.

Revision	Date	Description
A	22/01/2019	Redrawn as one

Scale:	Date:	Drawn By:
1:50	22/01/2019	BE

Drawing Number: 1293/012 Revision: A

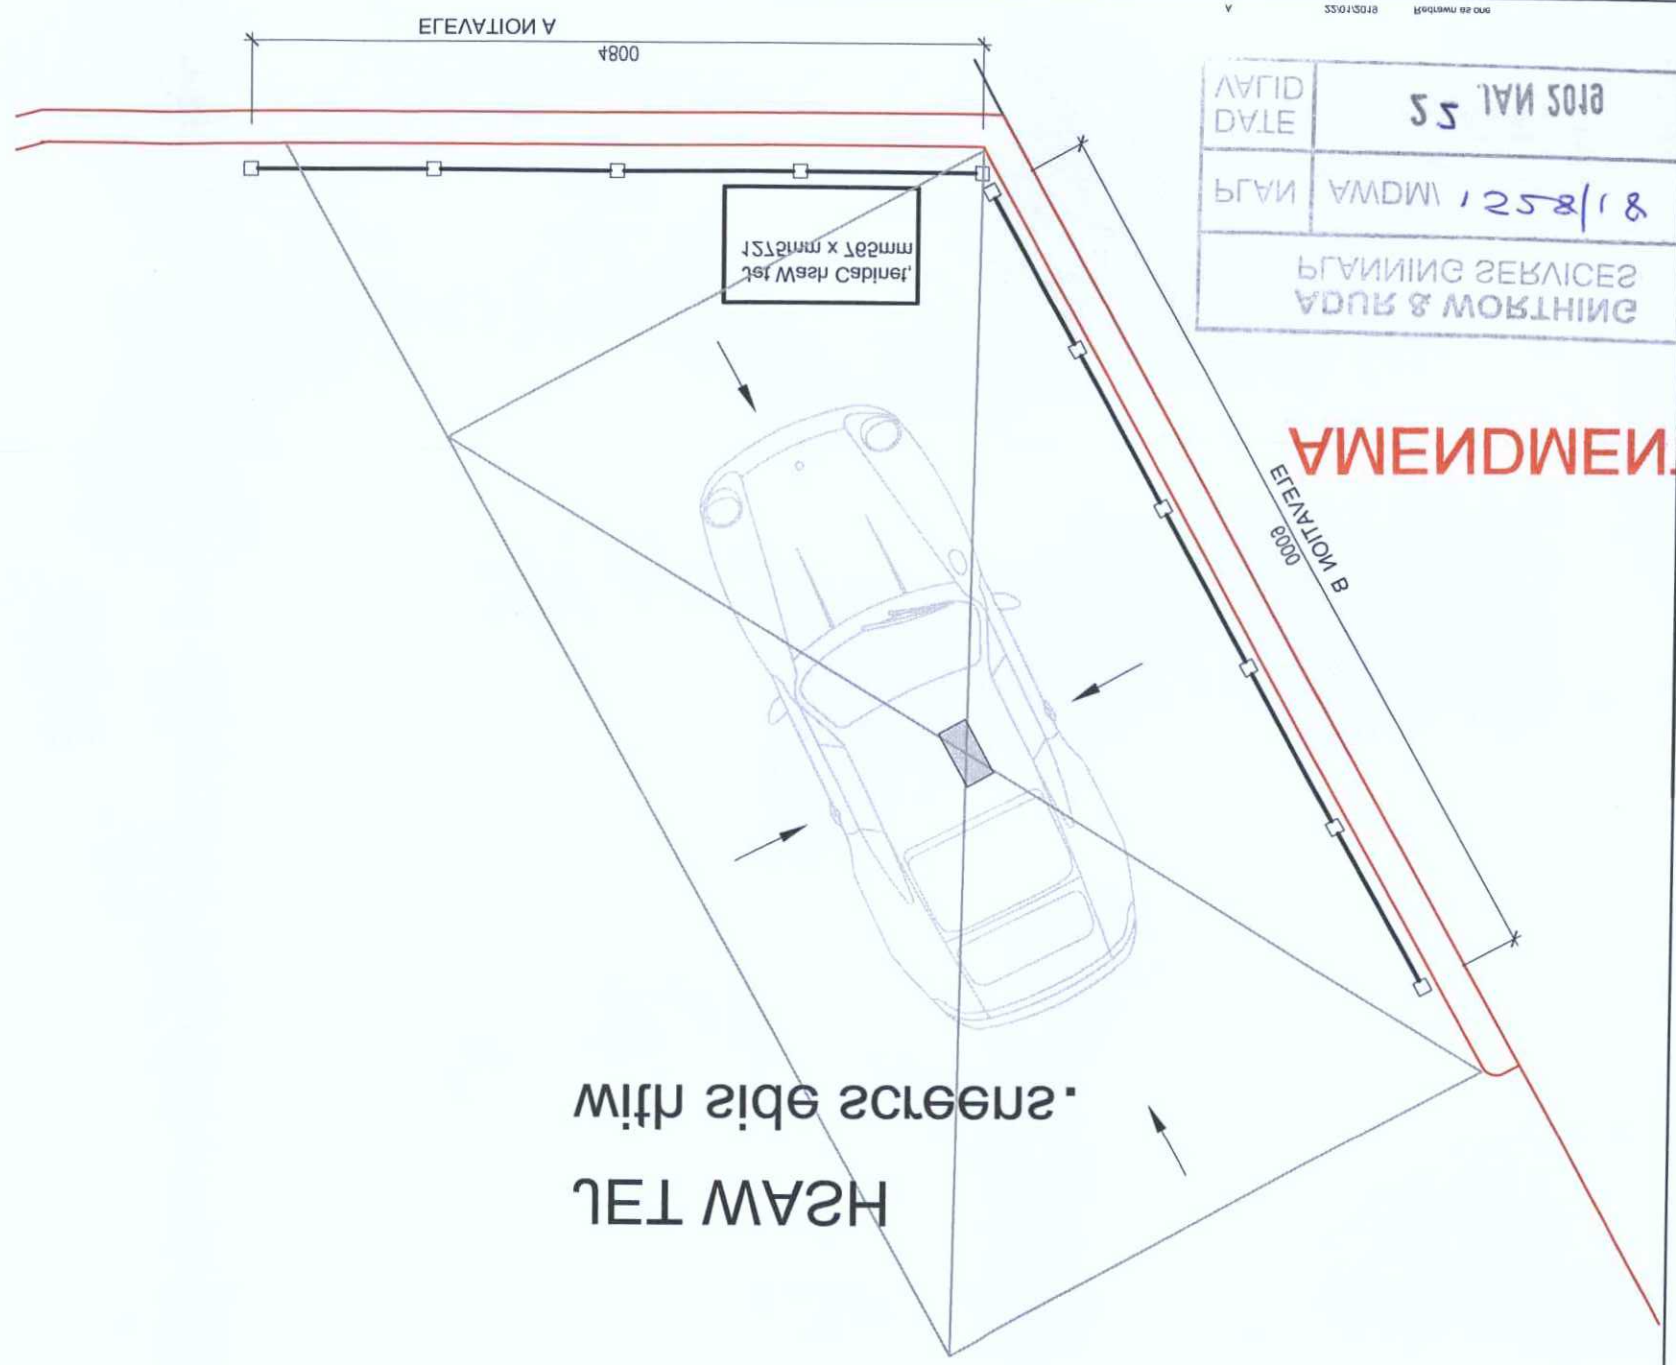

PLANNING SERVICES
ADUR & WORTHING
PLAN AWDM/1258/18
DATE 22 JAN 2019
VALID

AMENDMENT

Scale 1:50

LET WASH SCREEN ELEVATIONS

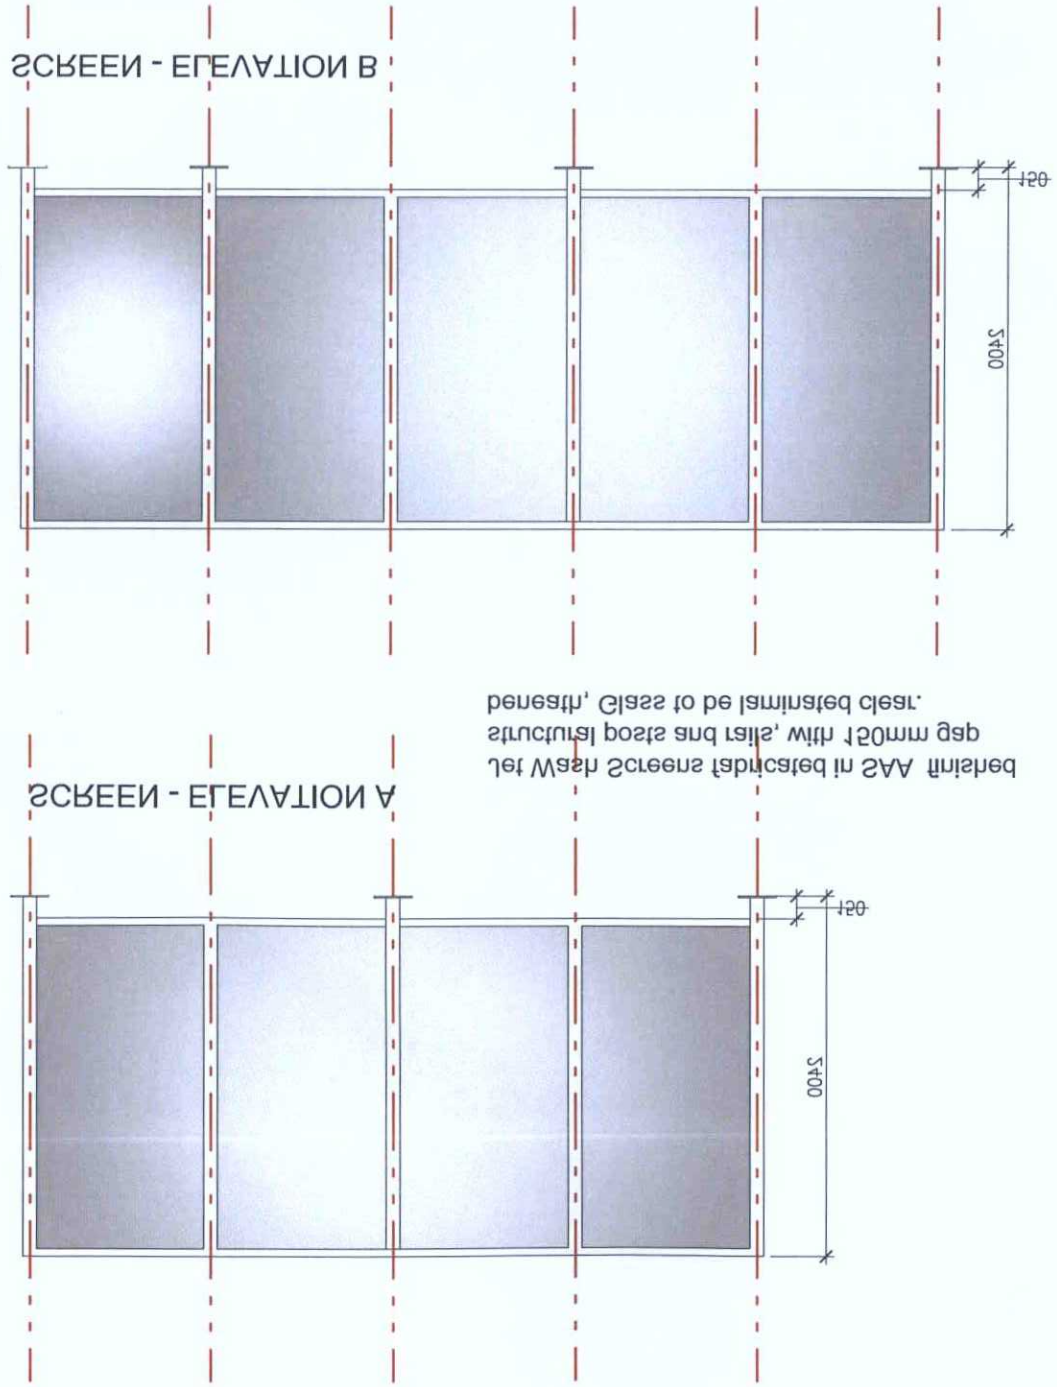

Let Wash Screens fabricated in SAA finished structural posts and rails, with 150mm gap beneath. Glass to be laminated clear.

General Notes:

Do not scale dimensions from this drawing, unless for Planning purposes.

The Contractor is responsible for checking all dimensions on site prior to commencement of the works.

This drawing is to be read in conjuction with the specification.