ARIEL COURT FIRST & SECOND FLOOR LANDING WINDOWS

PROPOSED

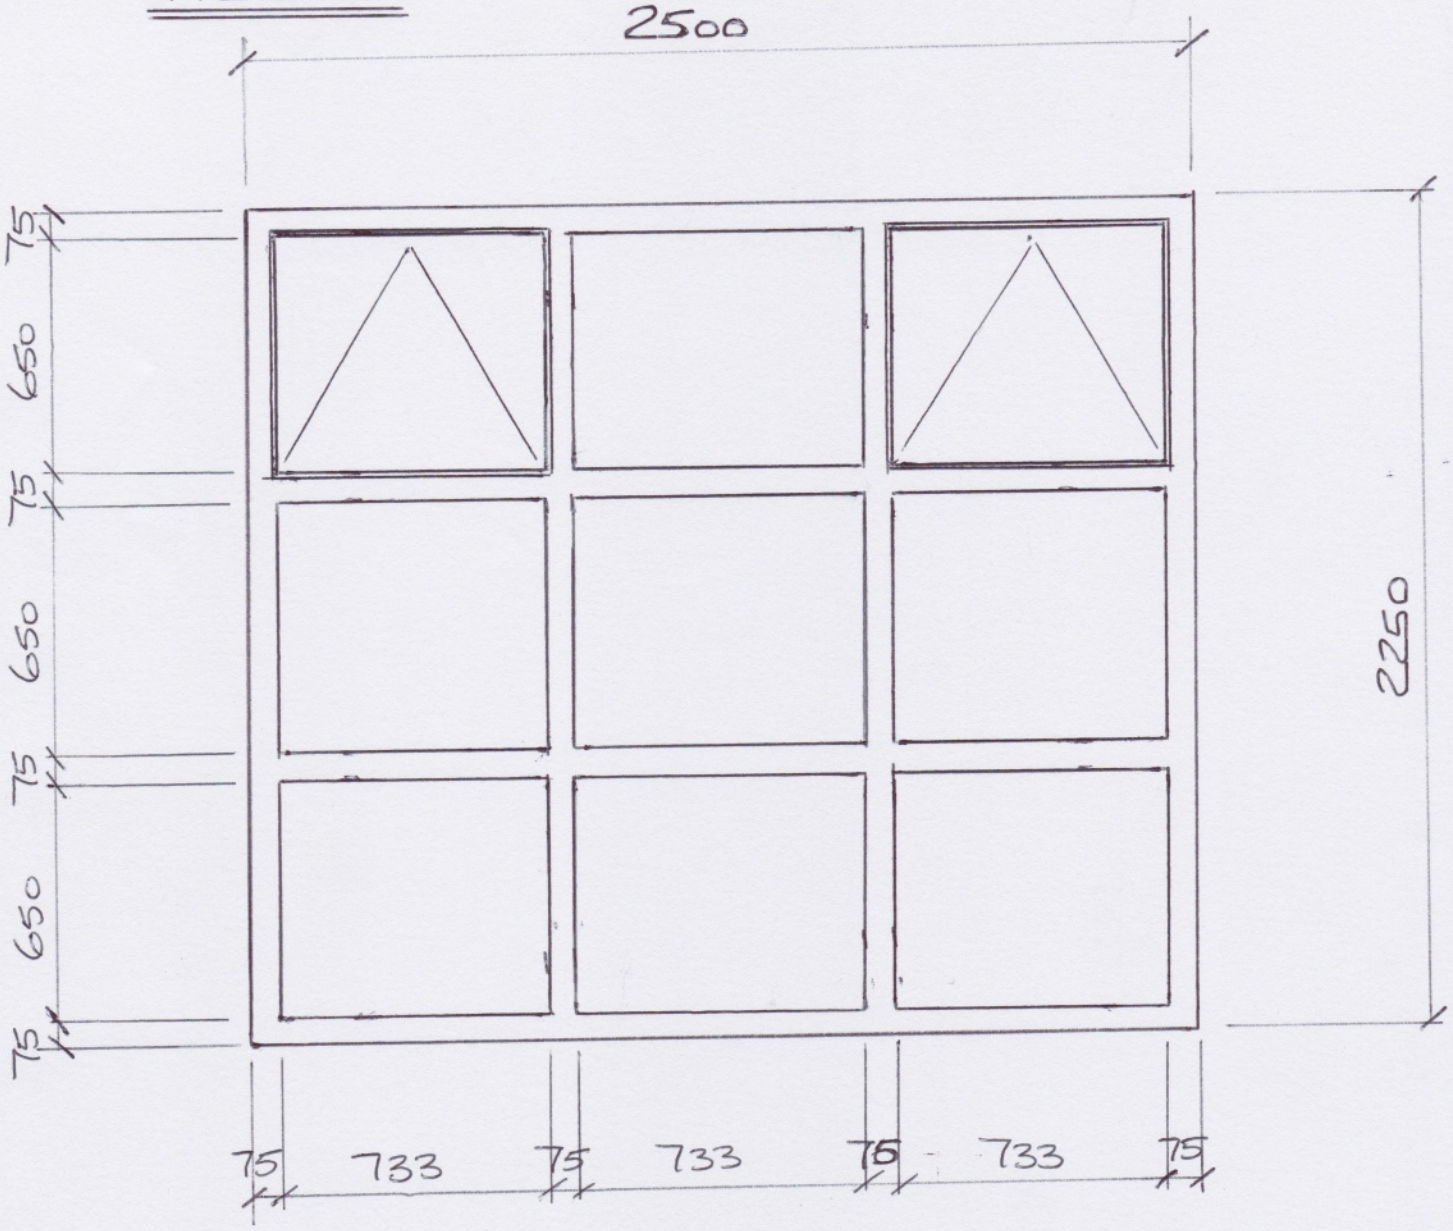

PROPOSED : WHITE UPVC

1:20

DOUBLE GLAZED TOUGHENED OBSURE GLASS