	D2
LOCATION	**LOUNGE -** Rear Elevation
APPROXIMATE SIZE	4150mm (w) x 2200mm(ht)
PRODUCT:	PROFILE 22 (See technical details)
MATERIAL	uPVC double glazed
COLOUR:	White



EXISTING LOUNGE PATIO DOOR

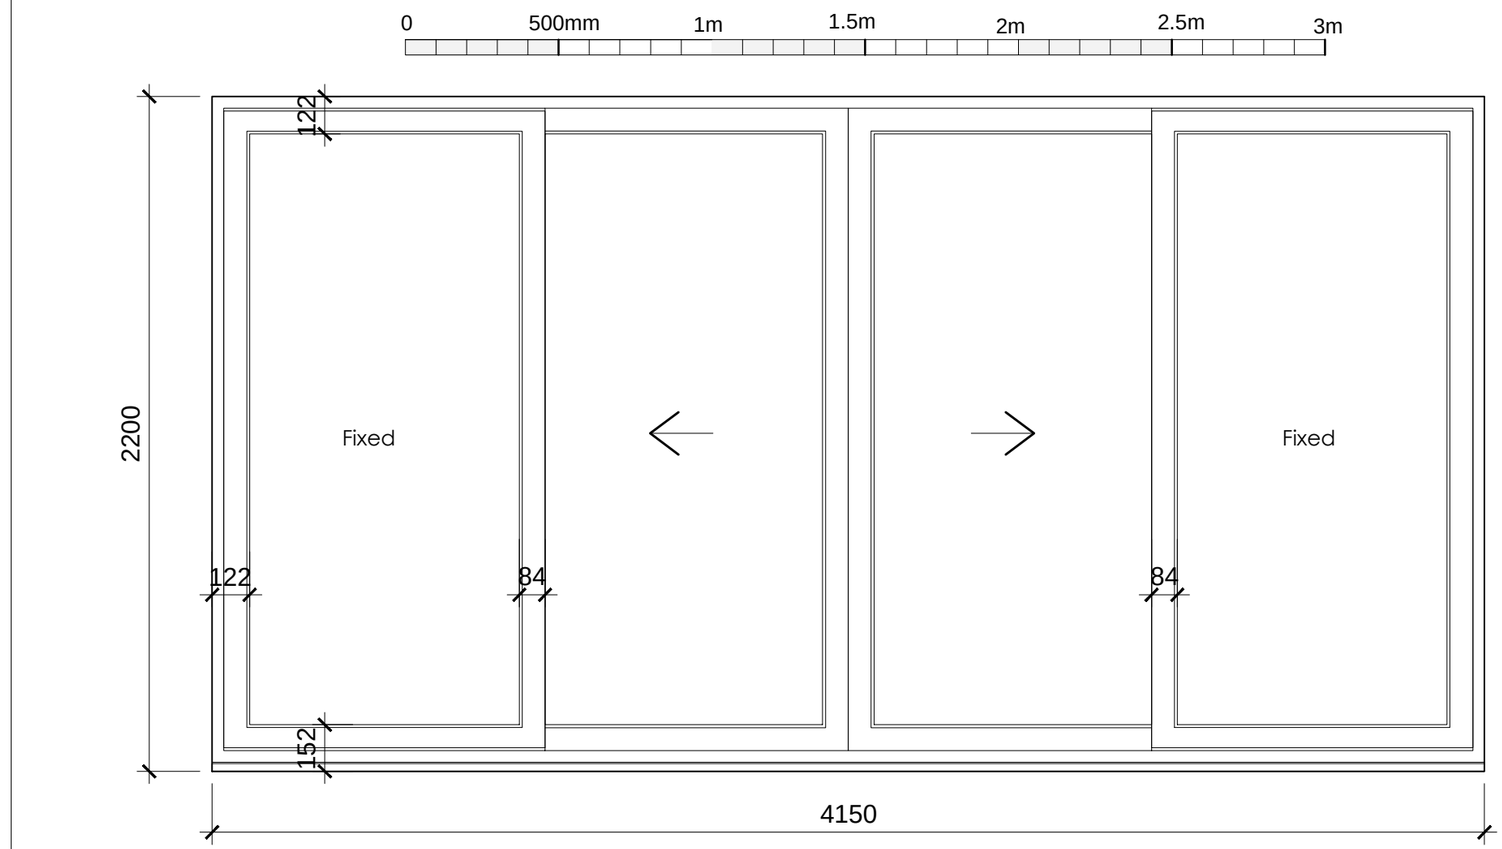

ELEVATION

Viewed from outside

Scale 1:20

EXISTING **PROPOSED**

Rev **ISSUED FOR OBTAINING PLANNING CONSENT ONLY**

Application for **PLANNING CONSENT**

29.09.2020 **Issued to LA for planning consent**

Status

Drawing Title: **Patio Door Type D2**

Scale: 1:20 | Paper size: A3

Drawn by: MCH | Date: Sept. 2020

Drawing No. **F81PW/FP/04** | Rev.

Client: **Mrs. P Wright**

Job Title: **Flat 29 Atlantic Court, Ferry Road, Shoreham:** Replacement of patio door and window with patio doors.

stuart radley associates
Chartered Building Surveyors
Unit 5 Tungsten Building, George Street
Portslade, Brighton BN41 1RA
RICS
Tel. 01273 420606
Fax. 01273 420707
e-mail. info@stuartradleyassociates.co.uk