DO NOT SCALE FROM THIS DRAWING

1m 2m 3m 4m 5m 6m 7m 8m 9m 10m

1:50 Scale Bar



South Elevation

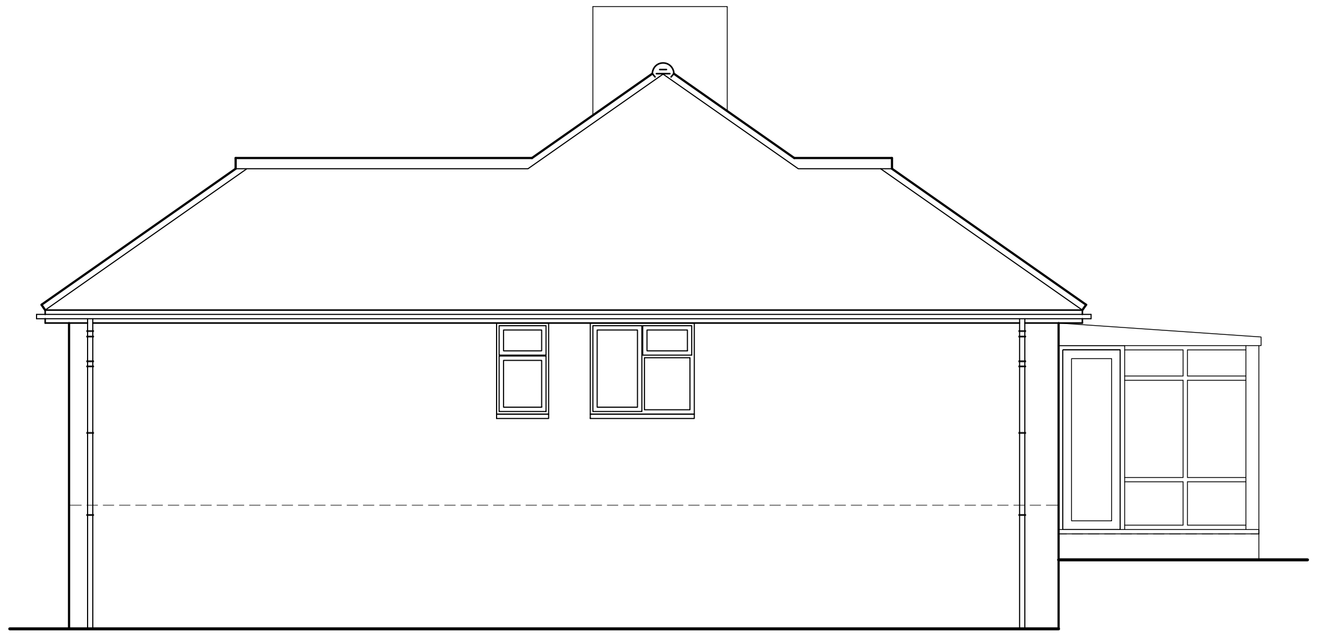

East Elevation

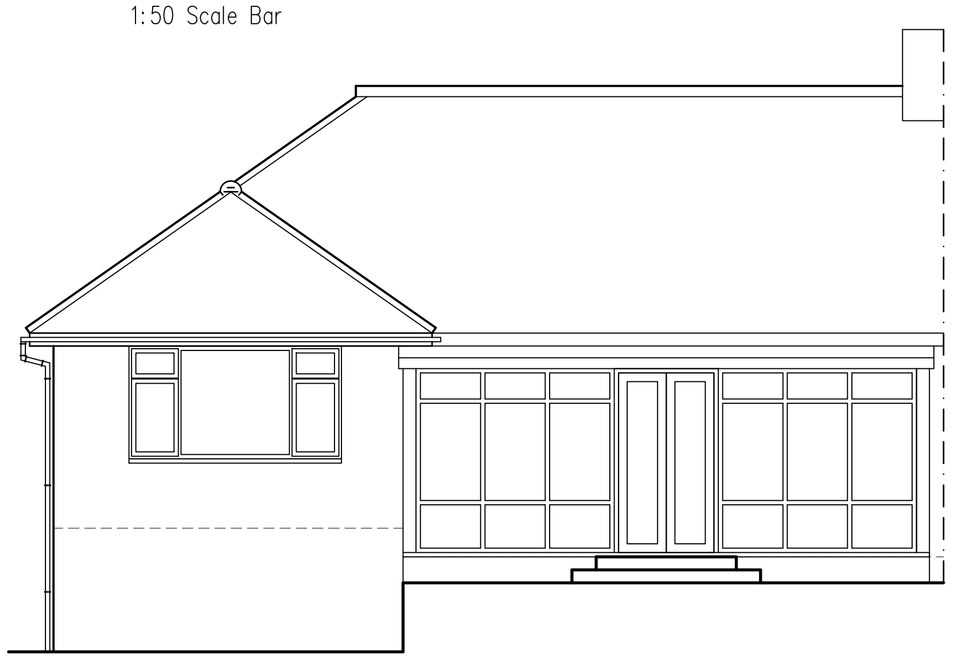

North Elevation

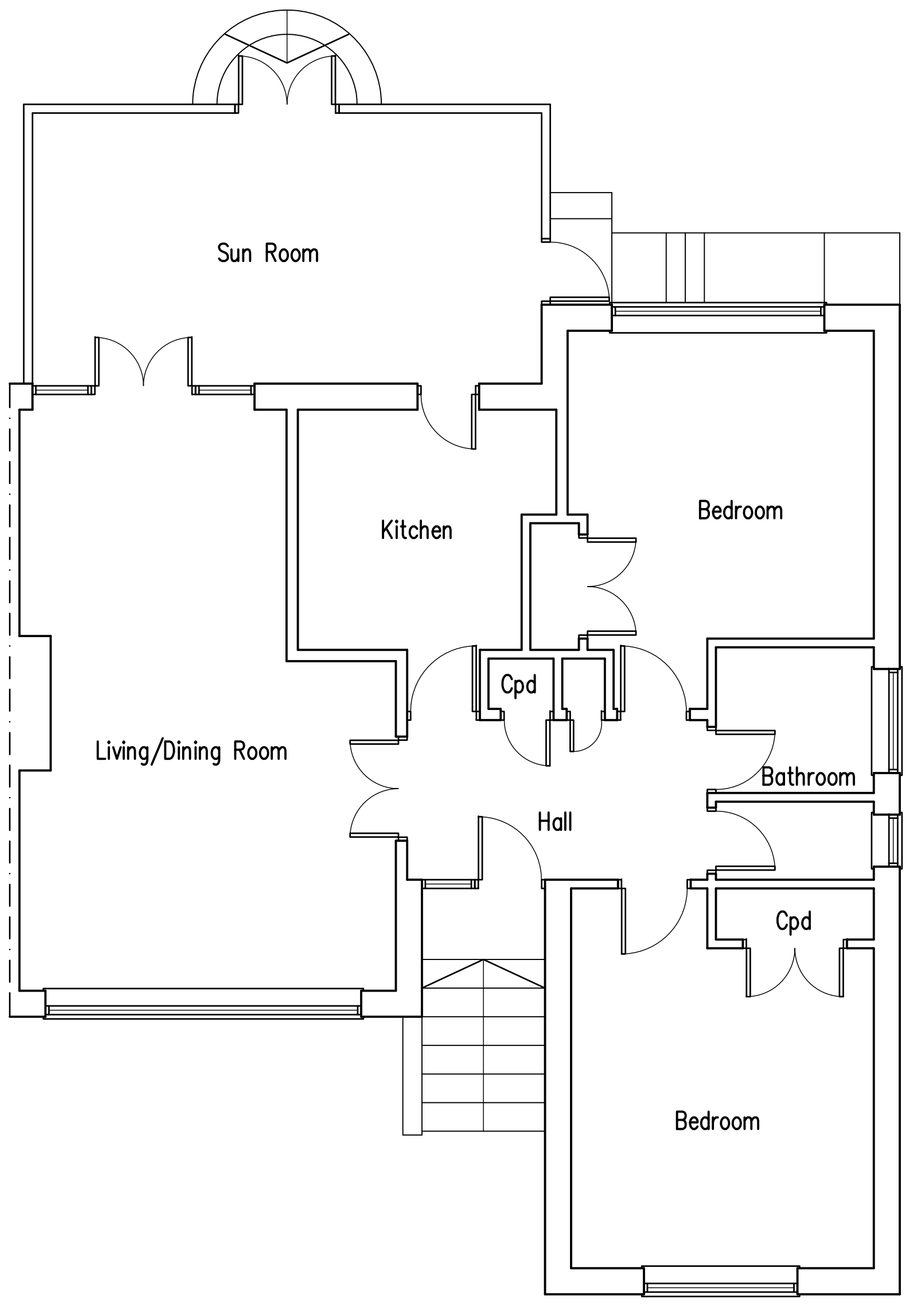

Ground Floor Plan

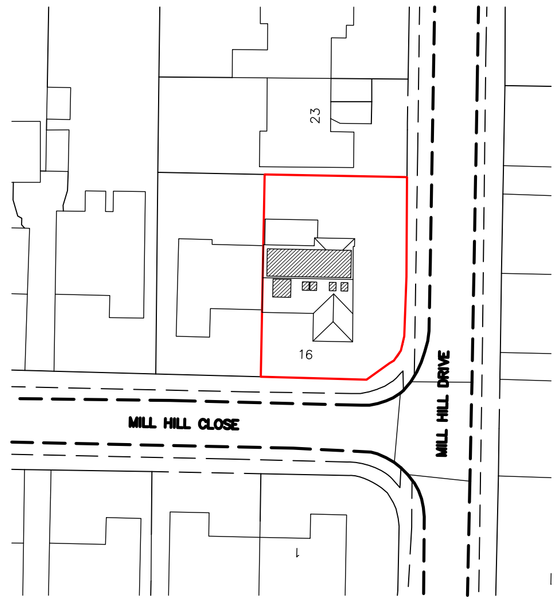

Block Plan 1:500

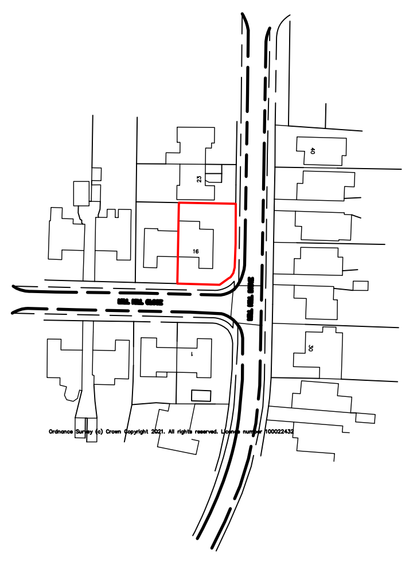

Block Plan 1:1250

10m 20m 30m 40m

1:500 Scale Bar

10m 20m 30m 40m 50m

1:1250 Scale Bar

A 16.11.21	Second road name added to block and location plans

Propoosed Conversion of Roof Space at: 16 Mill Hill Close, Shoreham-By-Sea, West Sussex

rja Planning & Building Consultants Ltd.
1st Floor
10 High Street
Shoreham-By-Sea
West Sussex BN43 5DA
t: 01273 467297 mob: 07971 375739
e: rex@rjapbc.co.uk web: www.rjapbc.co.uk

Chartered Institute of Architectural Technologists

PROJECT: 16 Mill Hill Close, Shoreham-By-Sea

DRAWING TITLE: Existing Floor Plans & Elevations

CLIENT: Mr and Mrs P. Lovell

DWG NO: 2185.3-01

REVISION: A

SCALE: 1:50 @ A1

DATE: 15.07.21

DRAWN: rex