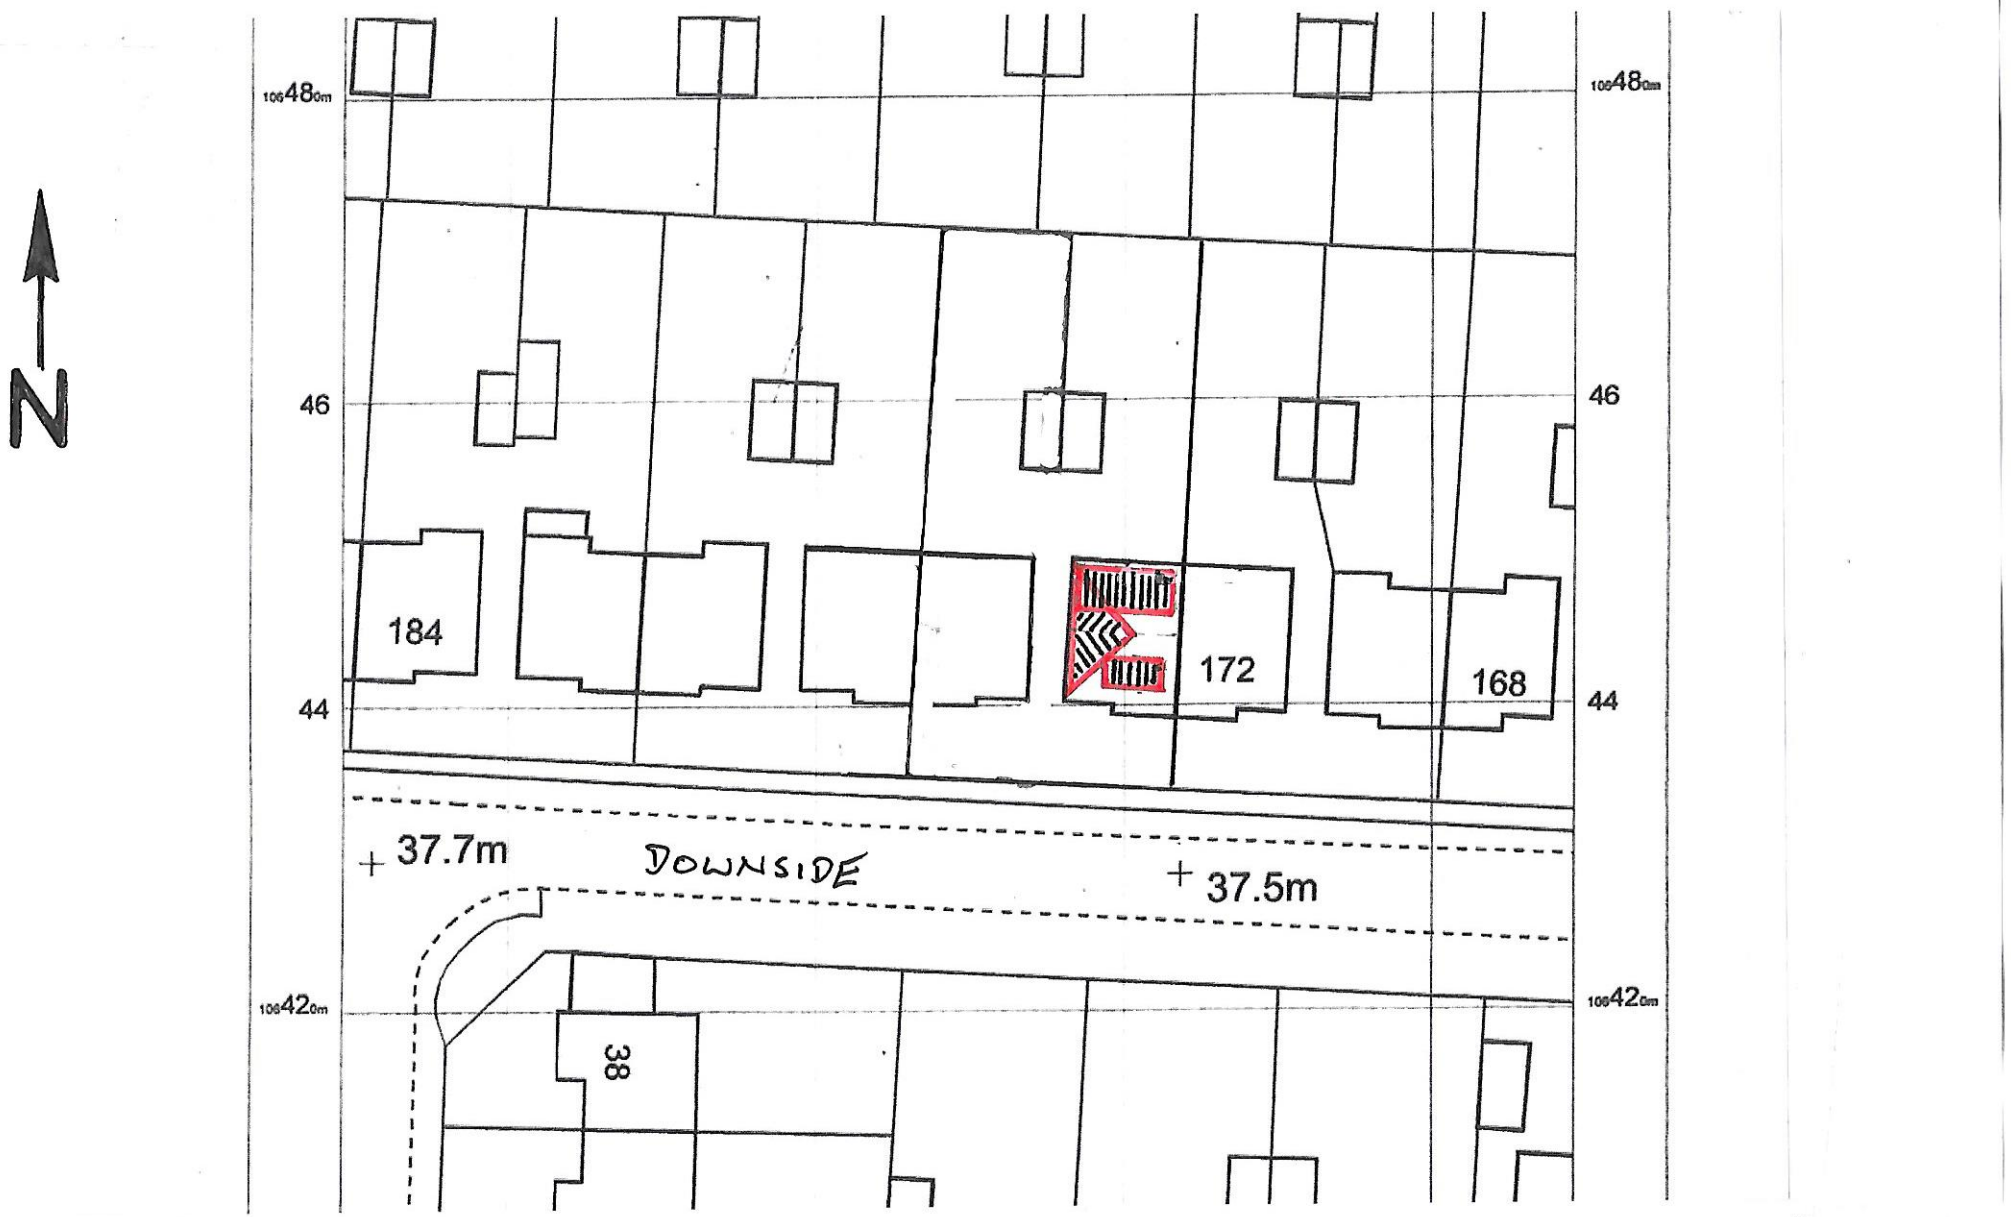

ED63 ELEMENTAL DESIGN 63	HIP TO GABLE EXTENSION & REAR & FRONT FLAT ROOF DORMERS	174 DOWNSIDE, SHOREHAM-BY-SEA	5m 10m 15m 20m
		Block Plan / Scale 1:500 A4	Drawing No 174 D.BP
			Revision