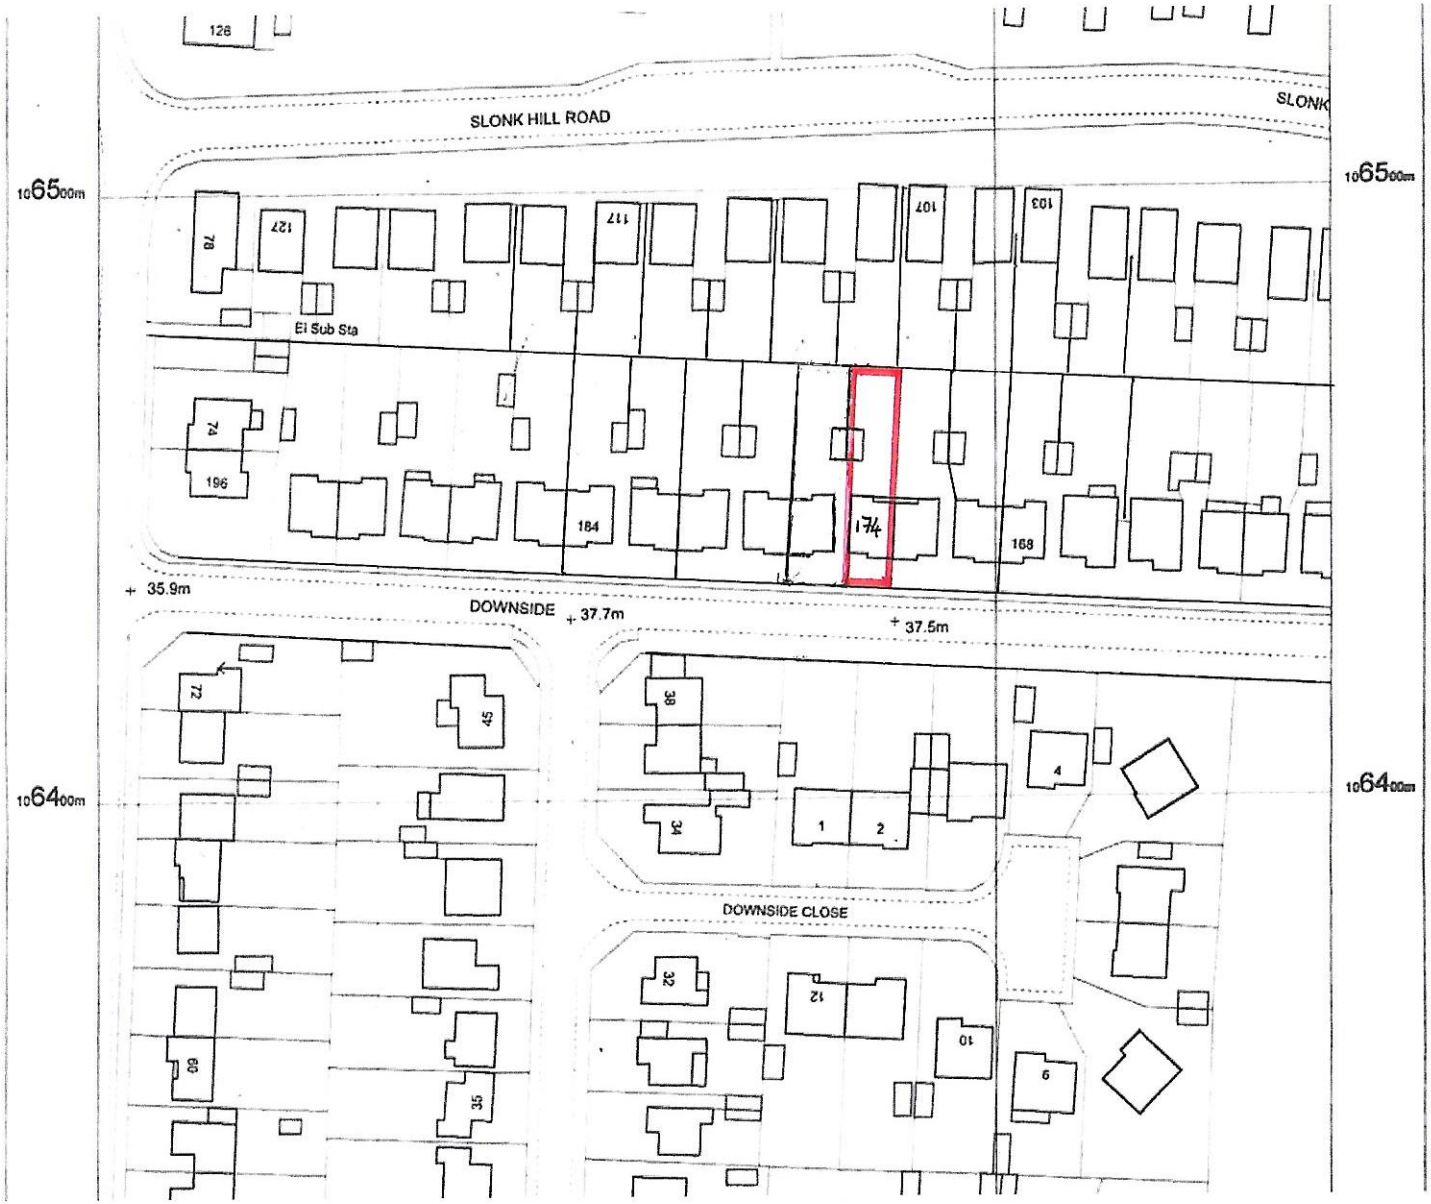

ED63 ELEMENTAL DESIGN ANDY RAMUS	E.MAIL elemental design 63 @ gmail.com 07799 402 870	174 DOWNSIDE, SHOREHAM-BY-SEA			10m 20m 30m
		Location Plan	Scale	1:1250 A4	Drawing No 1740.2.19
					Revision