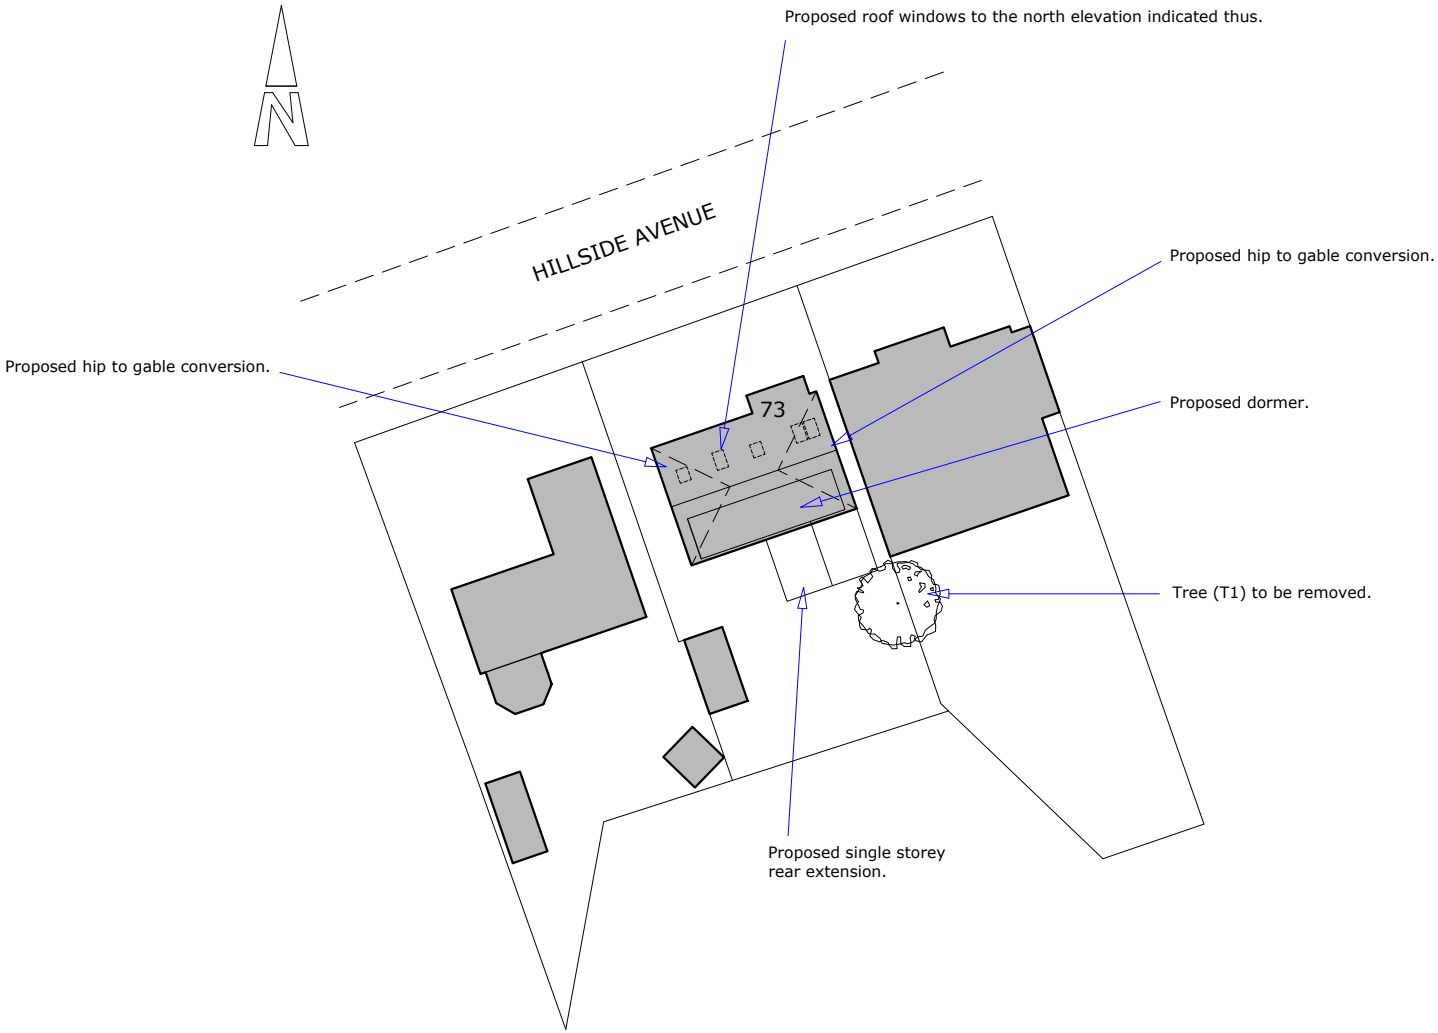


Scale

0 5 10 15 20 25

Do not scale from drawing except for planning purposes.

All dimension are in millimetres.

No work is to extend over adjoining properties without express permission.

All designs are subject to a structural feasibility analysis.

Proposed conversion of loft to habitable space to include hip to gable conversion, roof windows to the north elevation, raising of chimney stack and rear dormer and the erection of a single storey rear extension.

Block plan

73 Hillside Avenue
Worthing
West Sussex
BN14 9QT

Plan No: PL/592A/06B
Scale: 1:500

Drawing size: A4

dkplanning & design
07769 952066
01403 214666
concept design
planning applications
building regulations