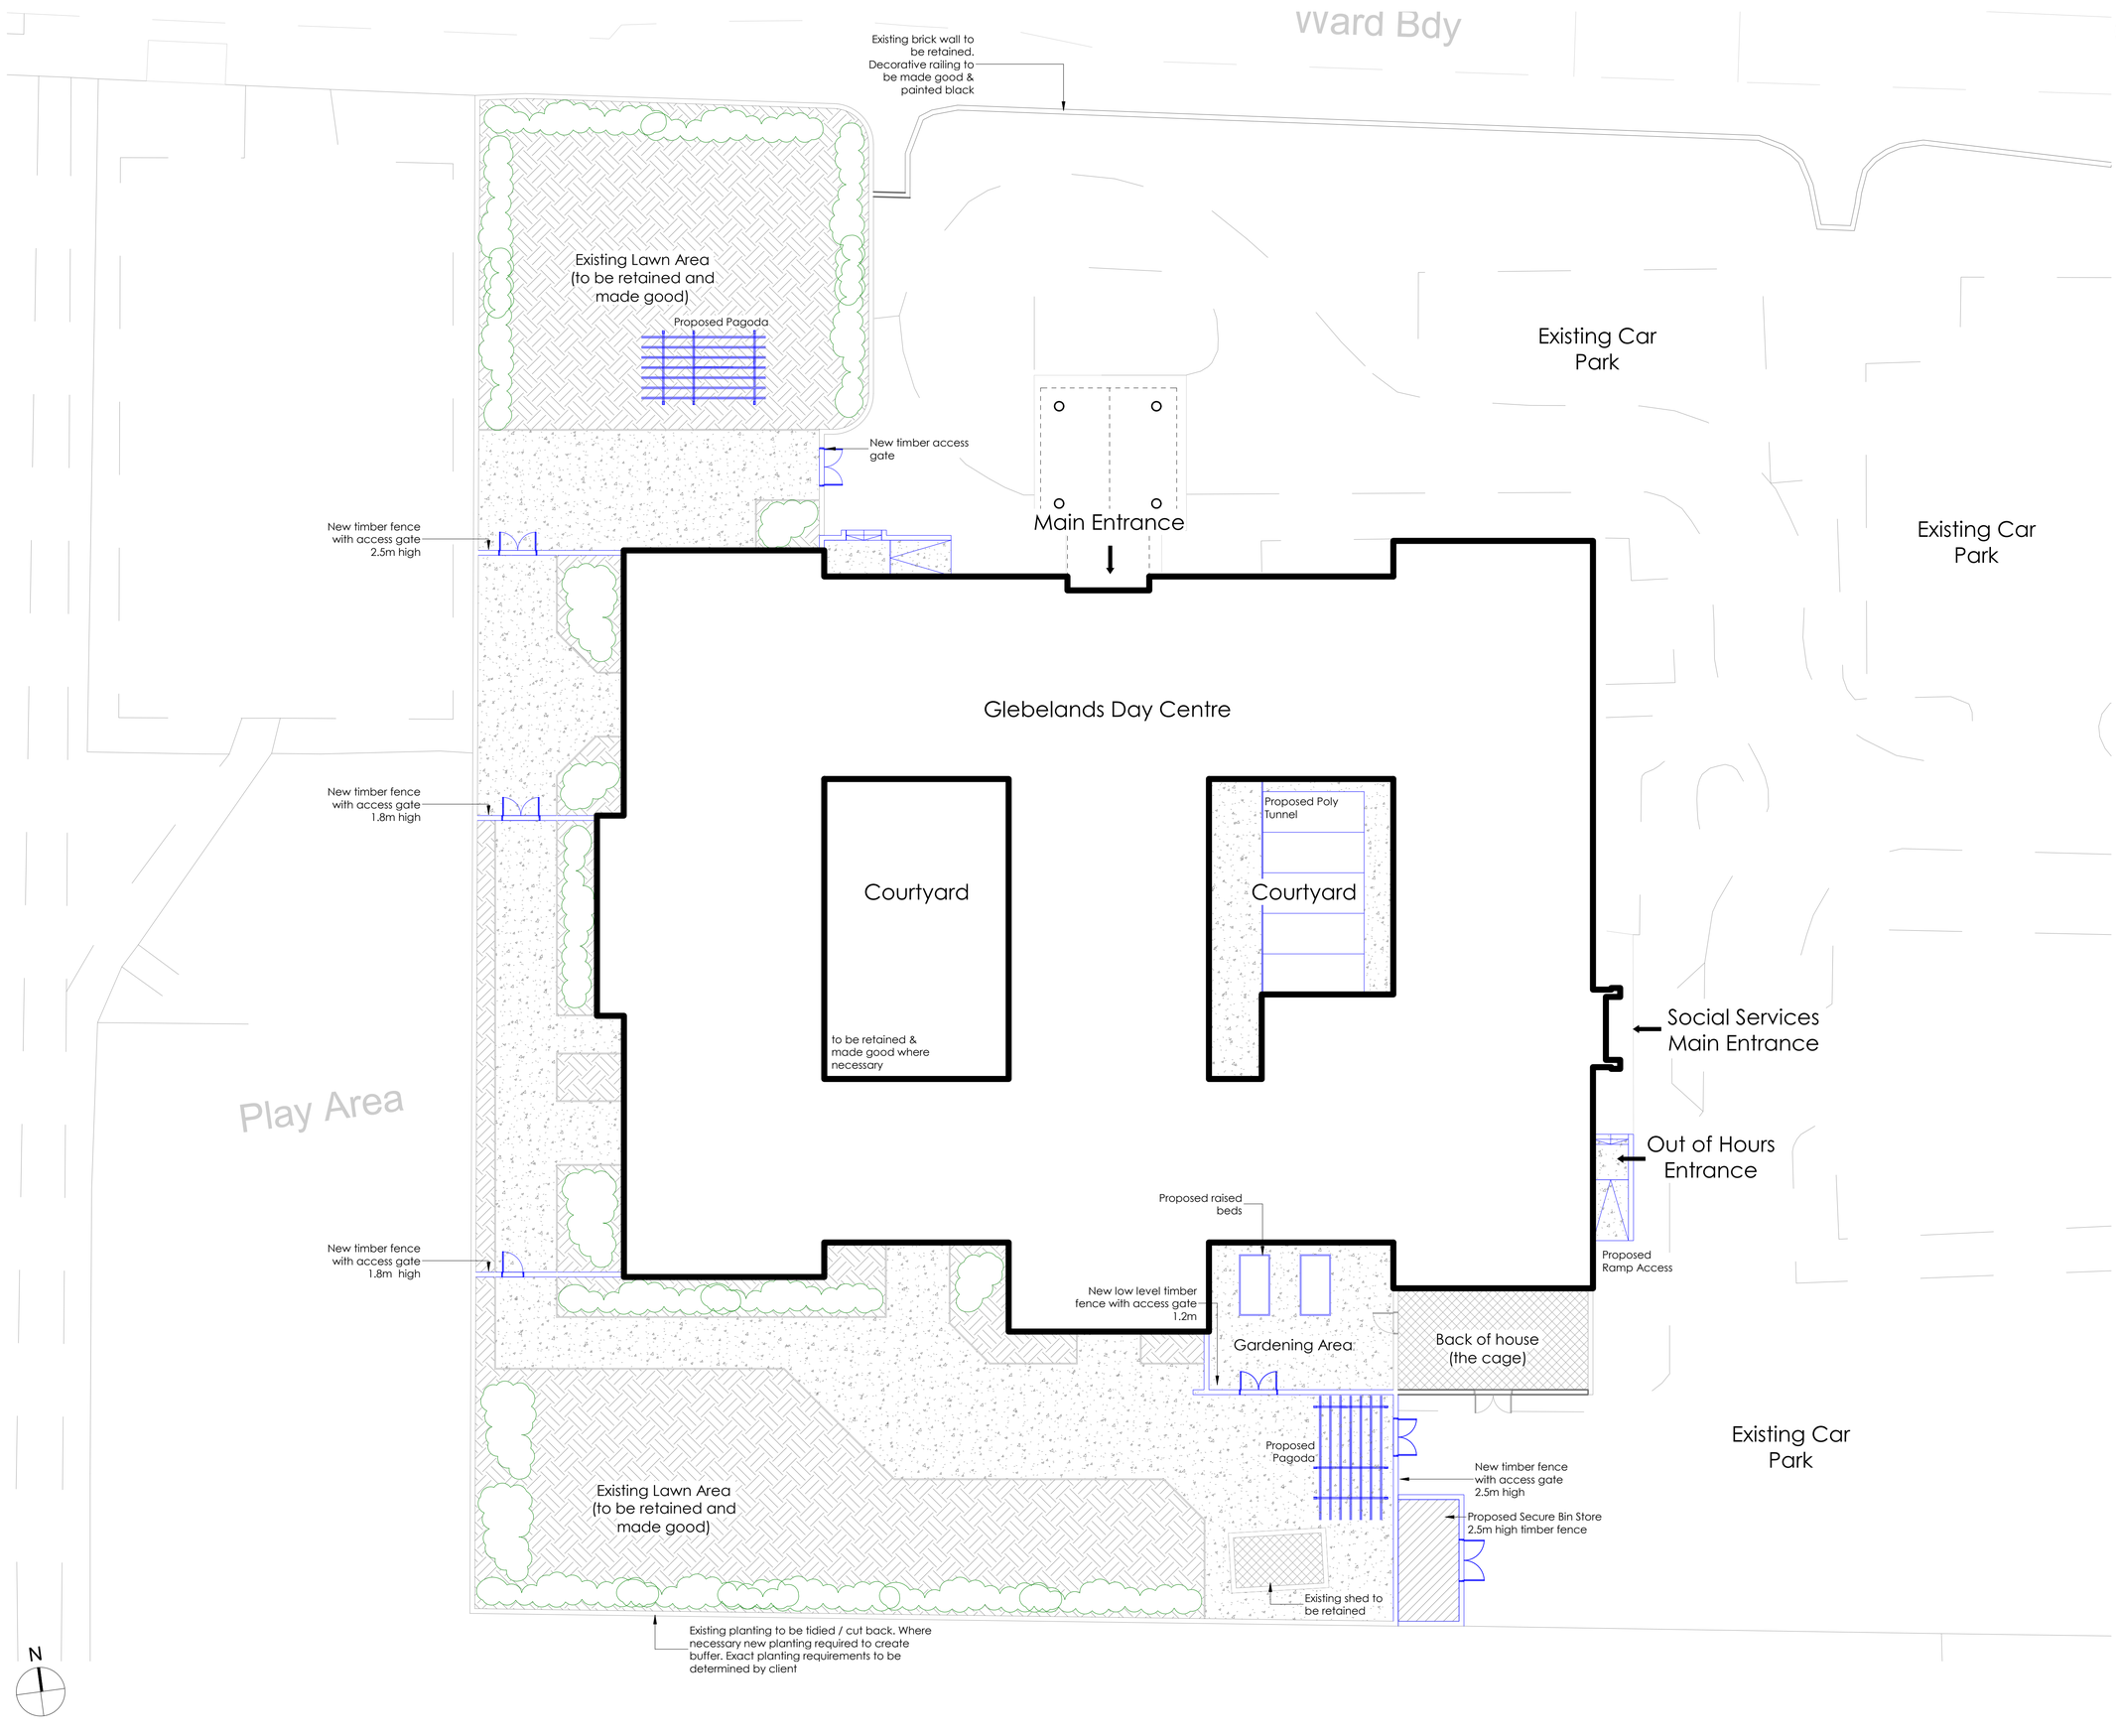

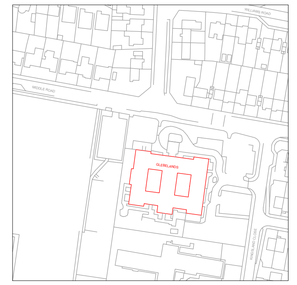

KEY PLAN
scale 1:2000

KEY & CONSTRUCTION NOTES:

- Proposed externals
- Permeable resin bonded gravel with anti slip finish. Please refer to specification for full details Approx 590sqm
- Soft landscaping area
- Planting required. Exact requirement to be determined by client

THIS DRAWING IS TO BE READ IN CONJUNCTION WITH ALL OTHER RELEVANT DRAWINGS, SPECIFICATIONS AND SPECIALIST DESIGN TEAM INFORMATION.
DO NOT SCALE FROM THIS DRAWING. FIGURED DIMENSIONS ONLY ARE TO BE TAKEN FROM THIS DRAWING. ALL DIMENSIONS ARE IN MILLIMETRES UNLESS OTHERWISE STATED; CONTRACTOR TO CHECK AND CONFIRM ALL DIMENSIONS AND SETTING OUT ON SITE. REPORT ANY ERRORS OR OMISSIONS TO CHALK CREATIVES LTD.

T1 Issued For Planning July 2020

west sussex county council

Revision
Issued For Planning

Project No.
190203

Project Title
Glebelands
Middle Road, Shoreham by Sea
BN43 6GA

Drawing Title
Externals

Drawing No.	Rev
190203-CHK-GL-00-DR-A-1012	T1
Drawing Date	Scale at A1
July 2020	As indicated
Drawn By	Checked By
CD	TB

Status
For Planning

CHALK CREATIVES
T: 01243 956222 E: enquiries@chalkcreatives.co.uk
Chalk Creatives LTD
55 High Street, Emsworth,
Hampshire, PO10 7AN

This drawing is the property of Chalk Creatives LTD and is protected by the Design Copyright Act 1968. This drawing or its design content must not be reproduced without the written consent from Chalk Creatives LTD © Copyright Chalk Creatives Ltd 2019