

FOR CERTIFICATE OF LAWFUL DEVELOPMENT PURPOSES


new porch with external floor area not exceeding 3m2 and a height not exceeding 3m

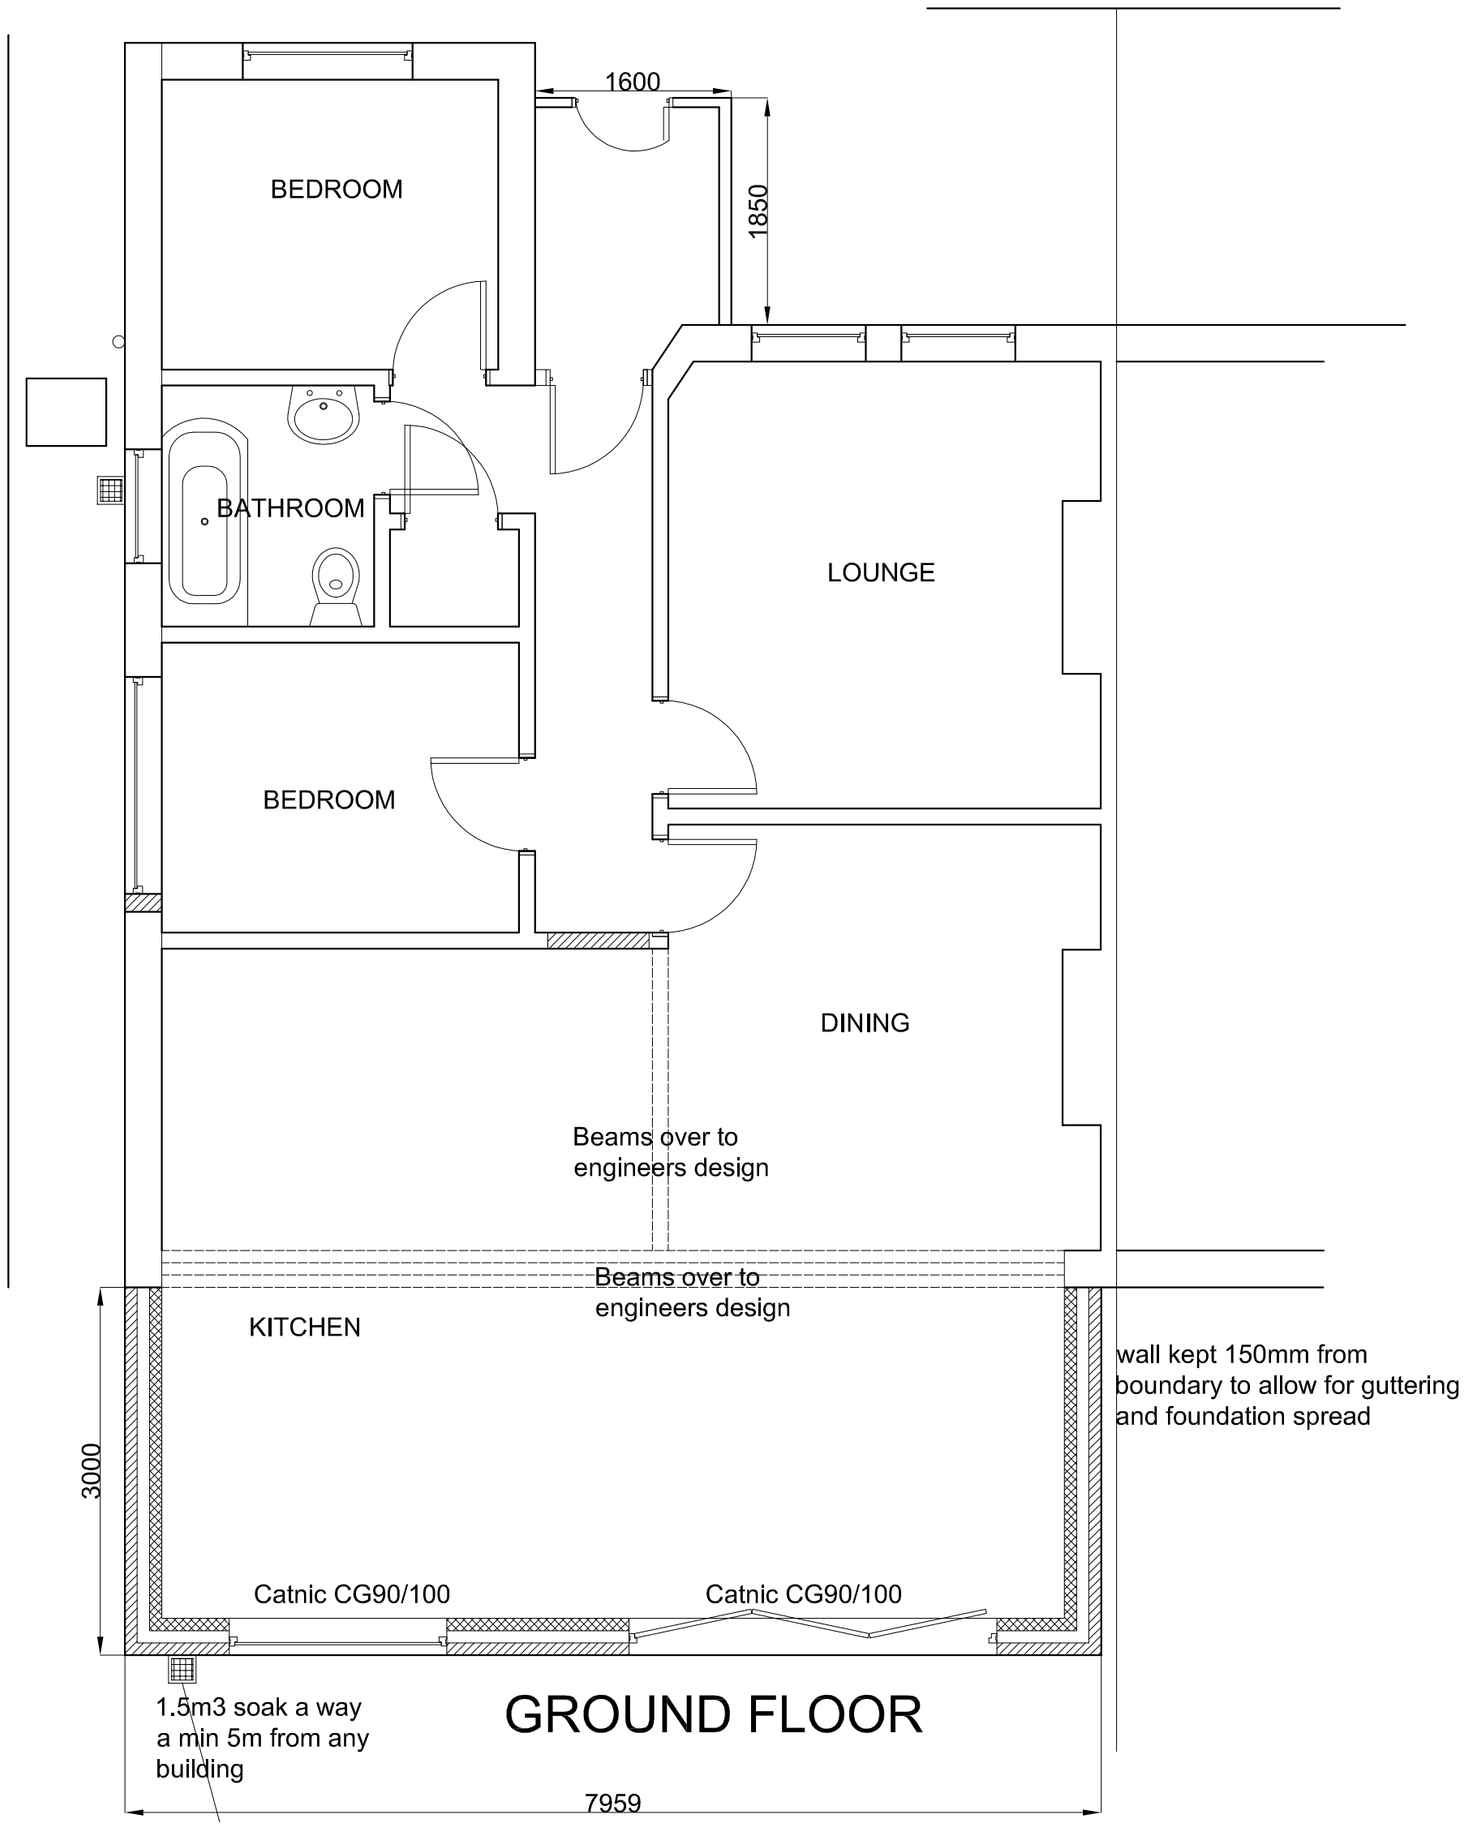

GROUND FLOOR

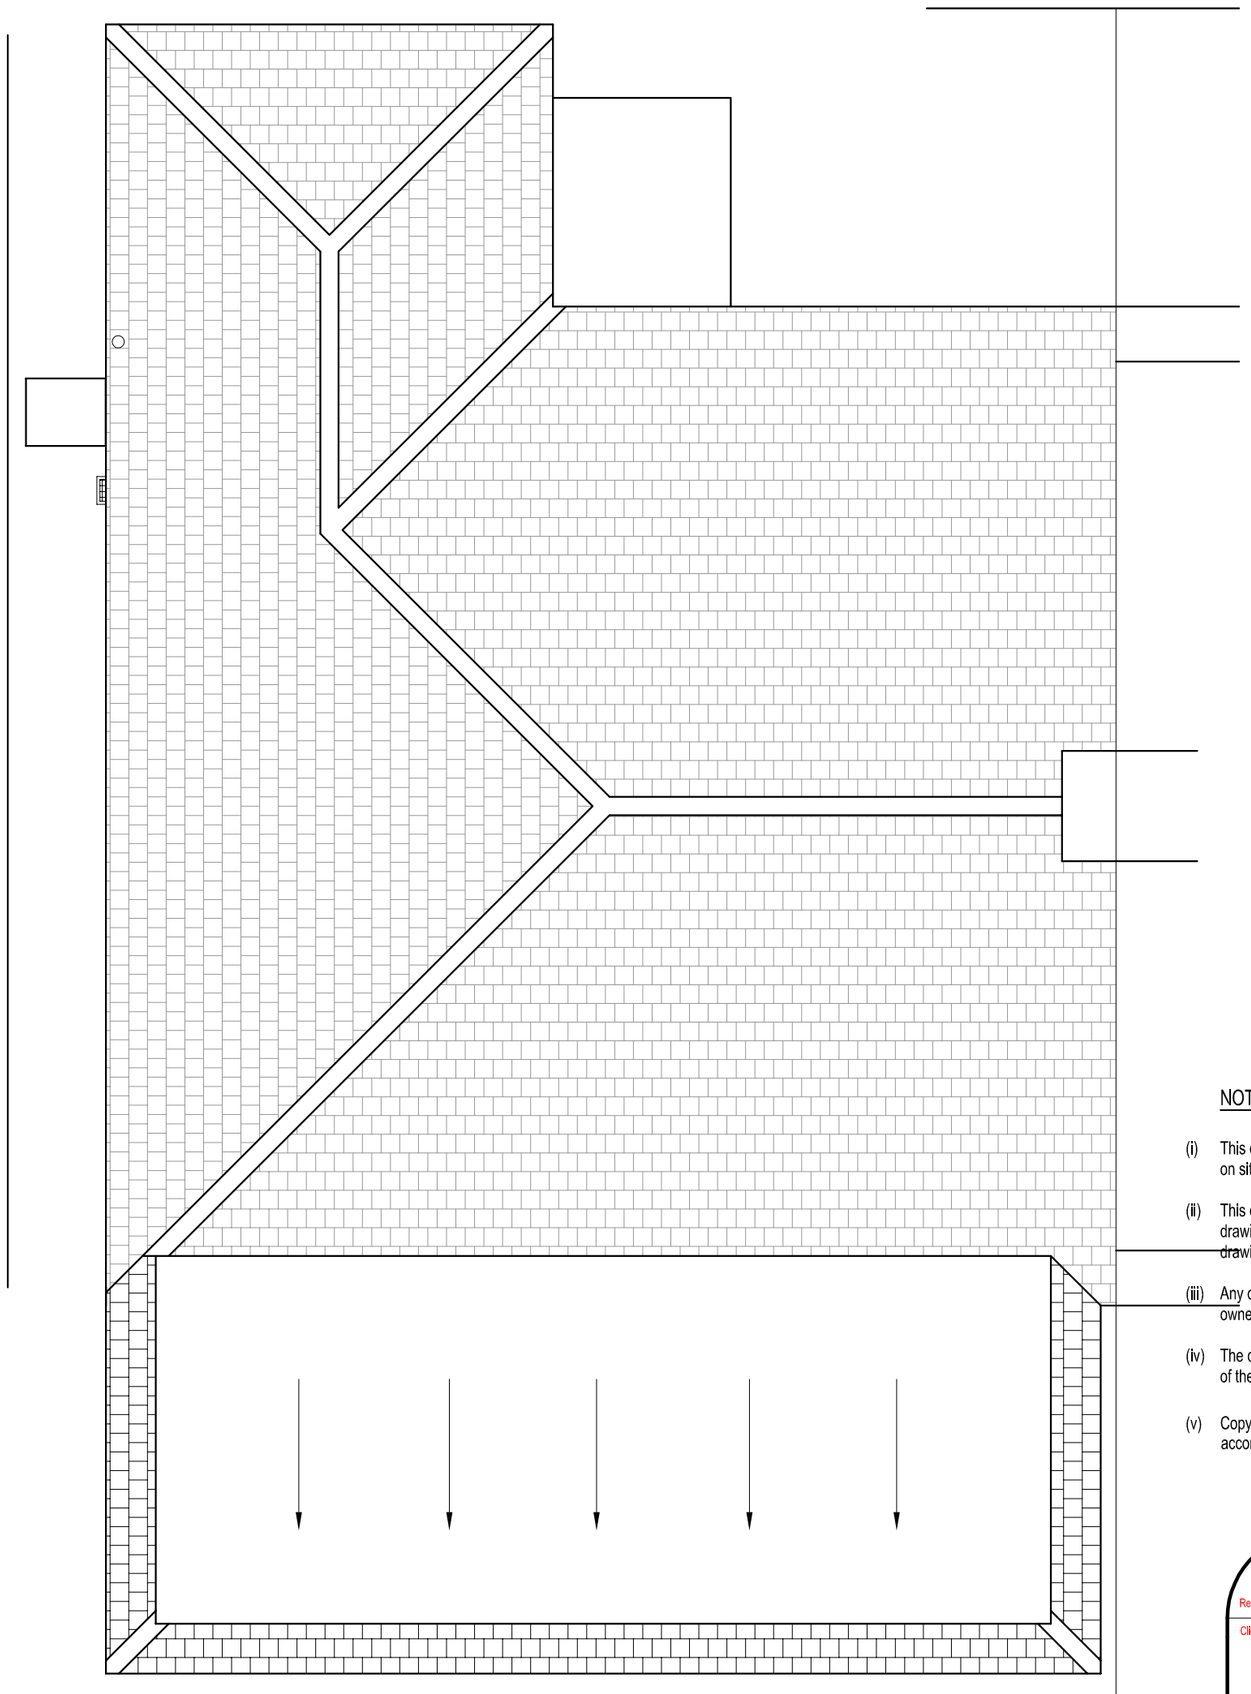

ROOF

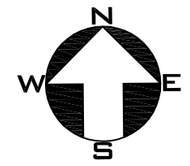

NOTES.

(i) This drawing is not to be scaled by contractors, work to figured dimensions only, confirmed on site.

(ii) This drawing is to be read in conjunction with all relevant architectural drawings, detailed specifications where applicable and all associated drawings in this series.

(iii) Any discrepancy on this drawing is to be reported immediately to the owner for clarification.

(iv) The contractor is responsible for all temporary works and for the stability of the works in progress.

(v) Copyright for all drawings/designs part or full shall remain with KEL in accordance with the Copyright Act 1988

Revision		Date
	A Scale bar added	Oct 2020
	B View tab altered	Nov 2020

Client: Mr. R. Trigwell

Project: 20 Ingleside Crescent, Lancing BN15 8EN

Title: Single storey rear extension Proposed Layout)

KEL Building Advisor Ltd RICS

11,Dale View
Hove
East Sussex
BN3 8LA

TEL/FAX 01273 774867
Mobile 07767 481463
E-mail keith@kelbuilding.co.uk

Scales	Date	Drawn	
1:50	Sept 2020	KEL	
Project No.	Paper Size	Dwg. No.	
0438	A2	003	B

Scale in Metres

0 1 2 3 4 5 6 7 8 9 10

for 1:50

© Copyright