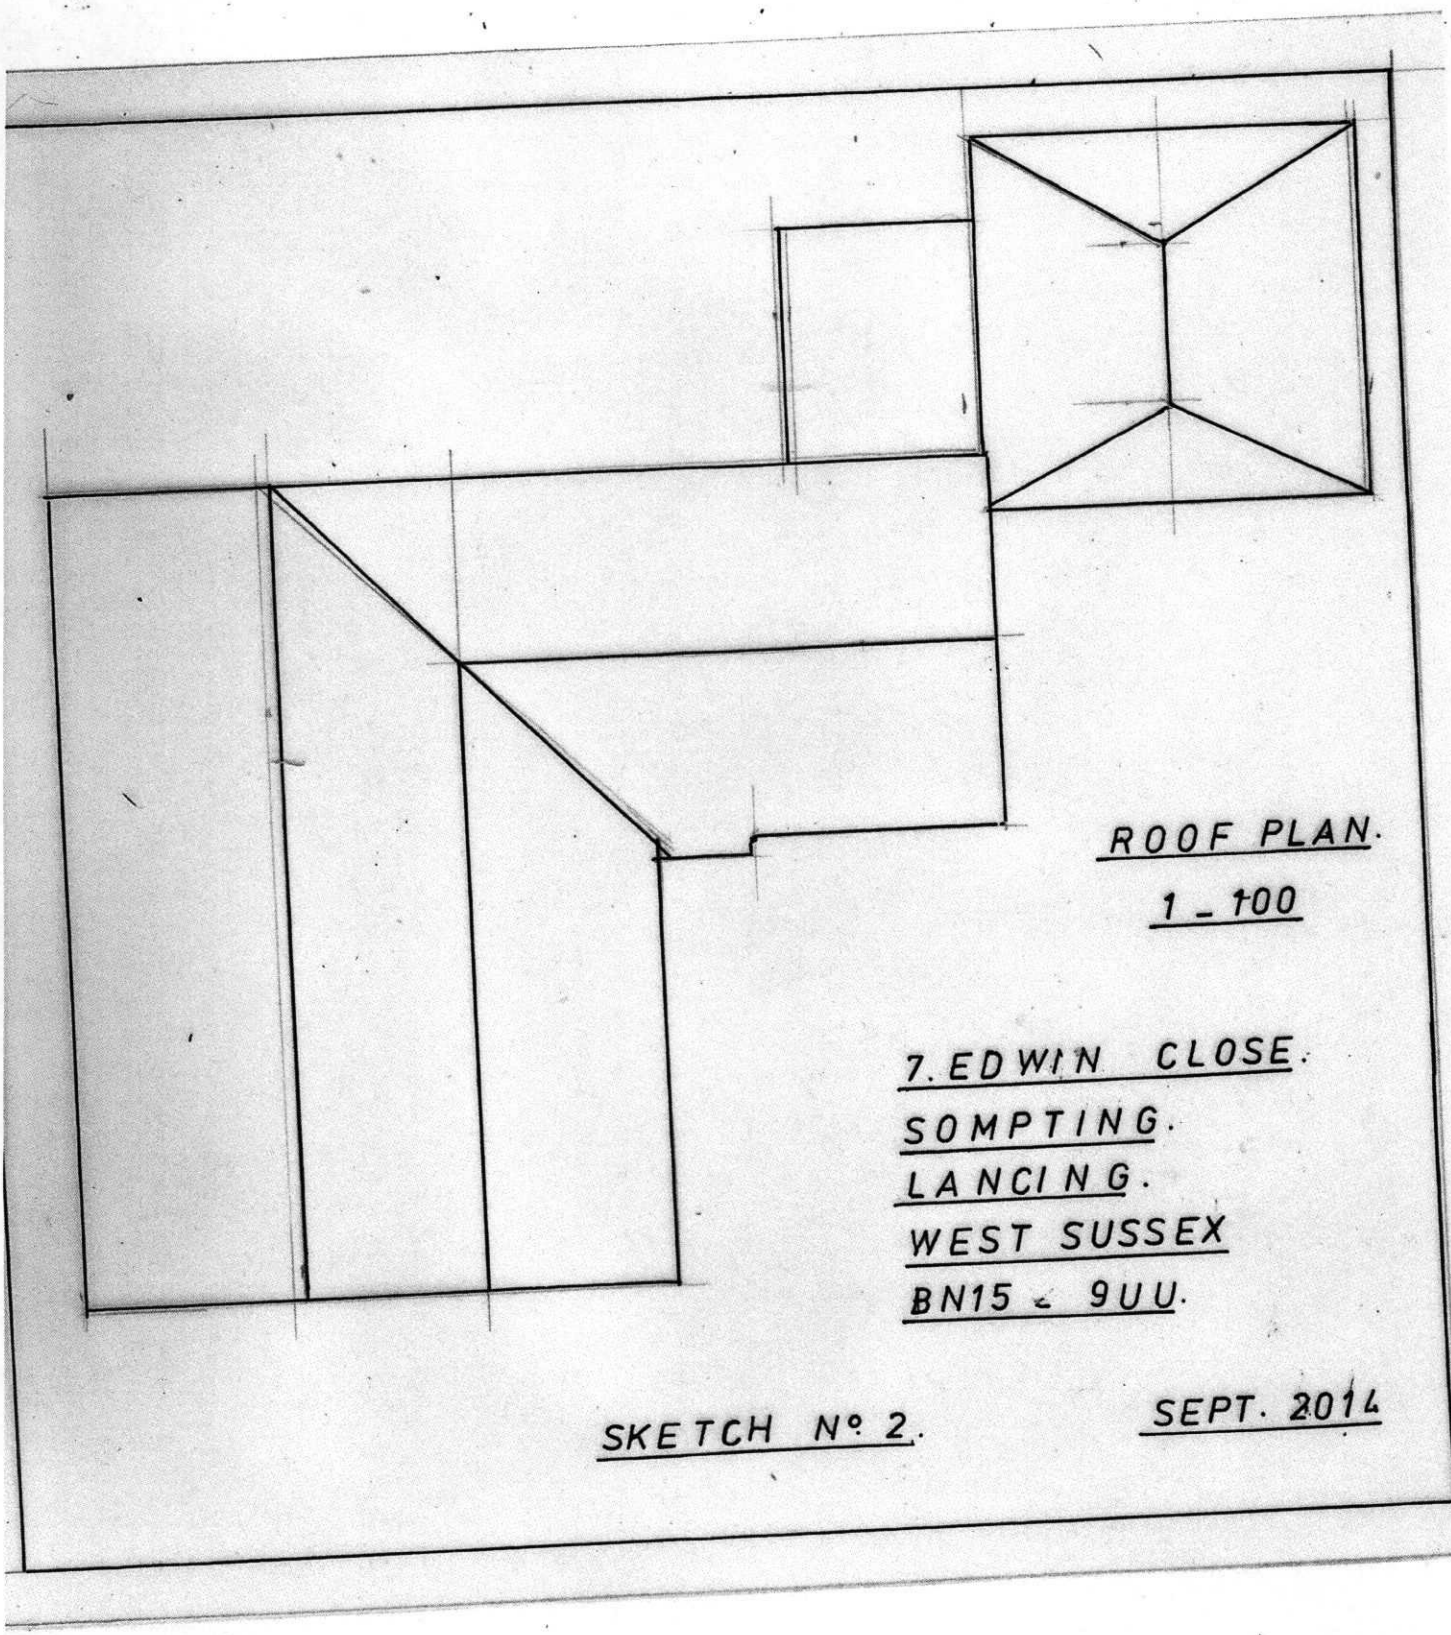


ROOF PLAN.

1 - 100

7. EDWIN CLOSE.
SOMPTING.
LANCING.
WEST SUSSEX
BN15 9UU.

SKETCH Nº 2.

SEPT. 2014

ADUR & WORTHING PLANNING SERVICES	
PLAN	AWDM/ 1147/14
DATE VALID	11 SEP 2014