
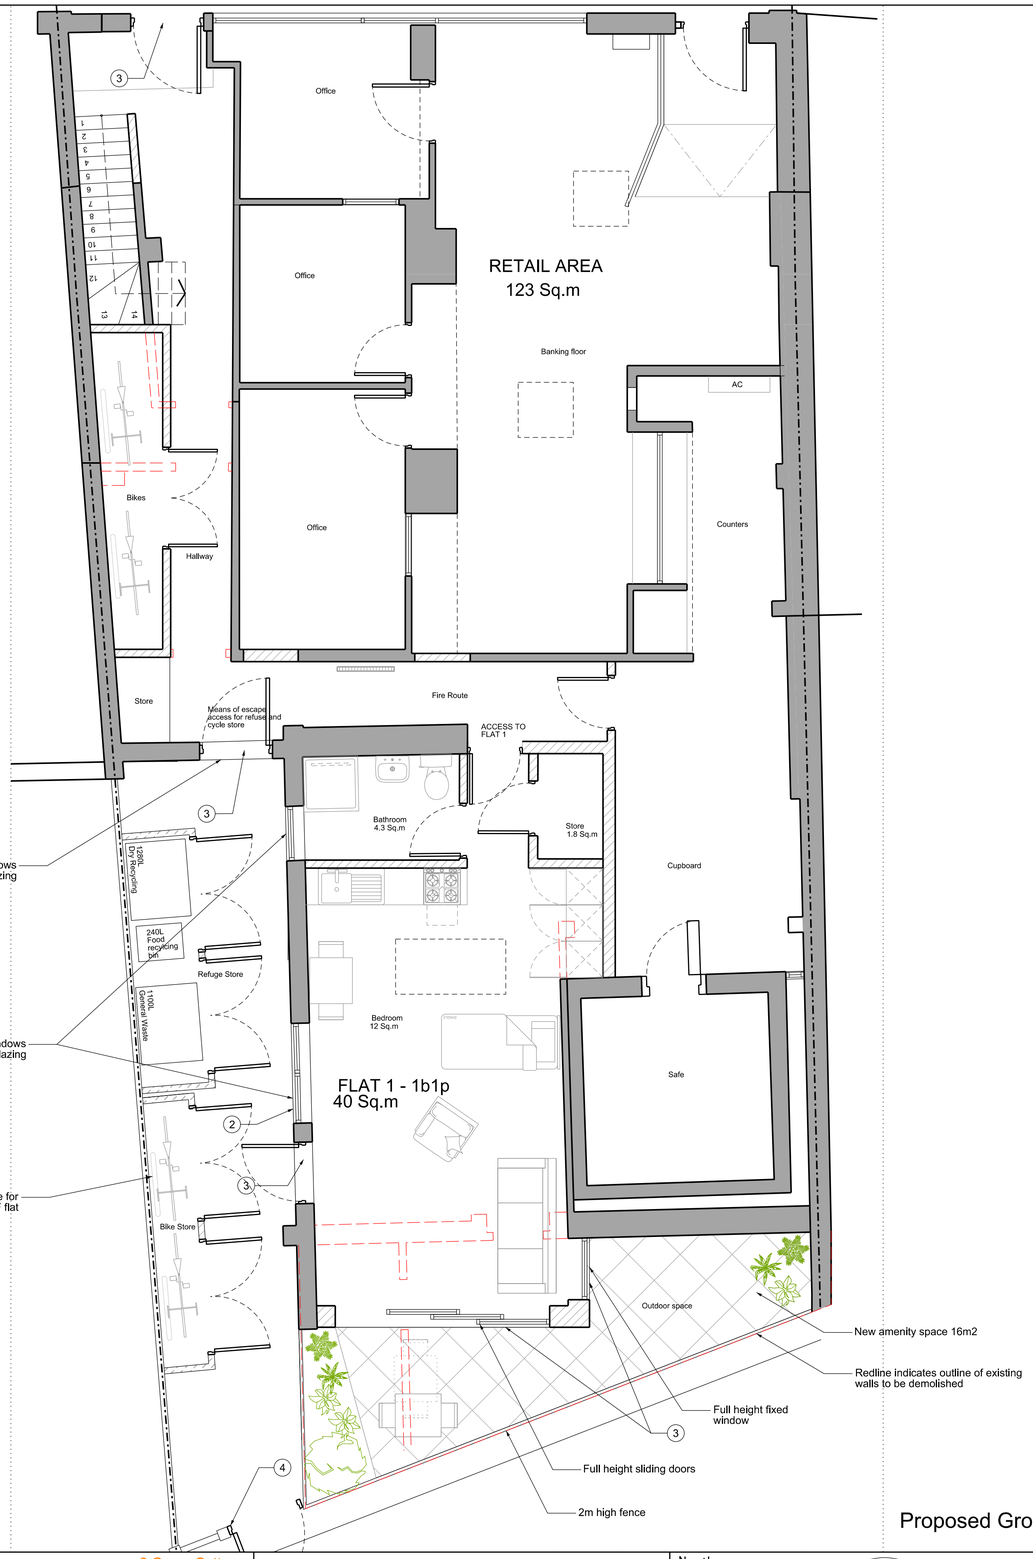



Proposed Ground Floor Plan

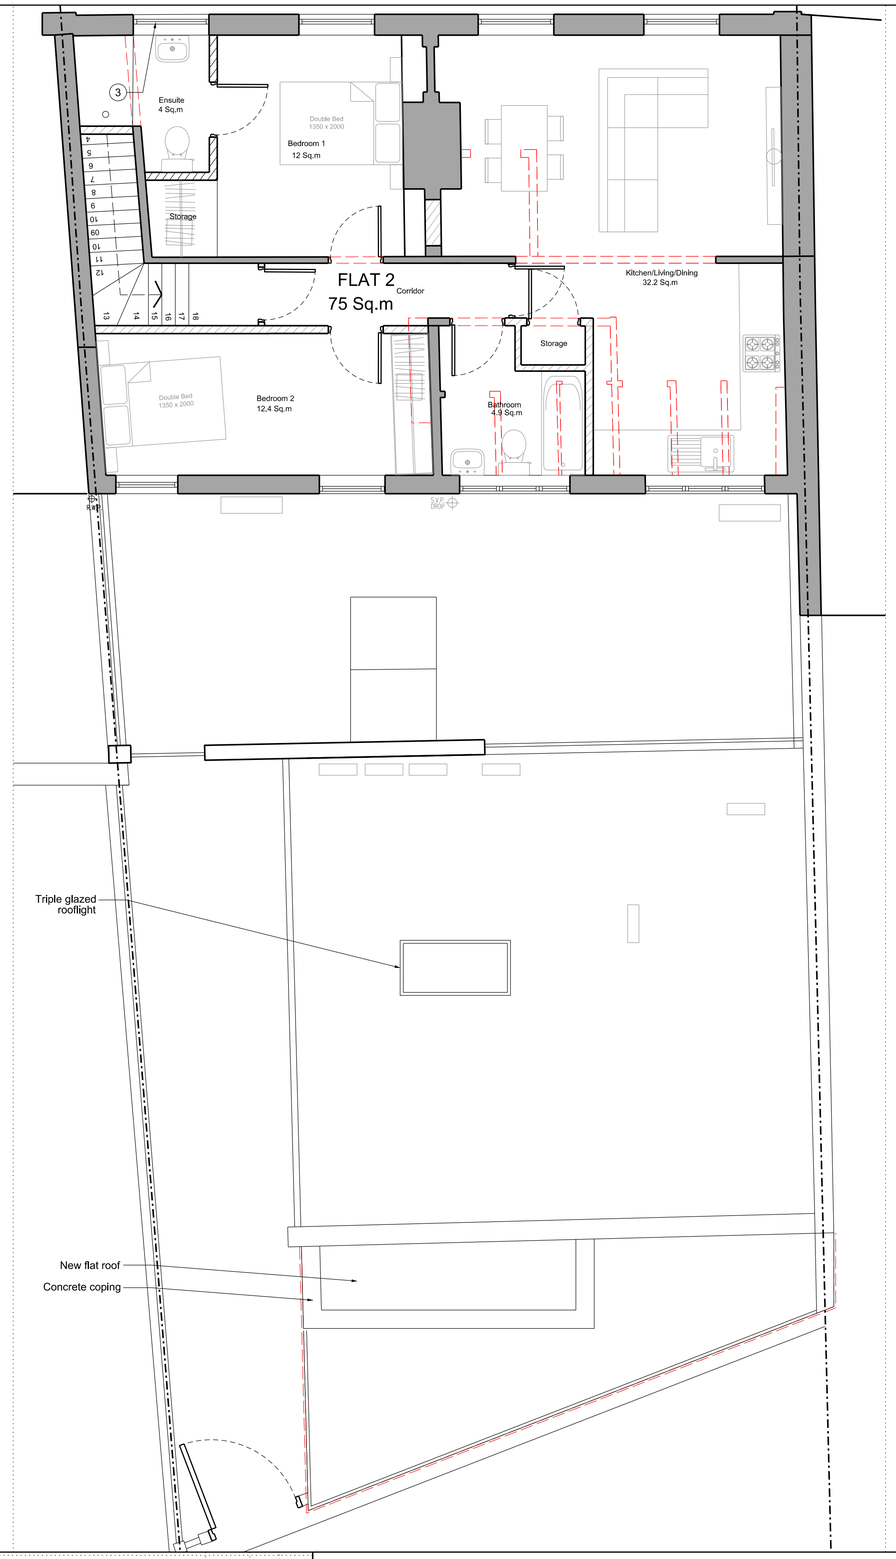


Proposed First Floor Plan

KJC architects

2 Grove Cottage
Carshalton, SM5 3BD
+44 (0) 20 3745 4405

1 - 3 Broadwater, Street West, BN14 9AB
Proposed Plans

INFORMATION 1:50@A1 or 1:100@A3 18.05.23

| Project No | Type | Blg | Number | Zone/Lvl | Rev |
|---|---|---|---|---|---|
| 2258 | P | 01 | 0212 | Z00 | 02 |

0 1 2 3 4 5m
Scalebar

Area to be removed/demolished

North

Notes:
1. For planning only
2. Contractor to Check all dimensions and report omissions and errors to the Architect

| No | Revision | Date | Initial | Chkd |
|---|---|---|---|---|
| 02 | Issued for planning | 31.10.23 | KJC | |
| 01 | Issued for planning | 03.08.23 | JS | KJC |

Material Legend

1- Brick finish to match existing
2- UPVC windows to match existing
3- New allumunim doors to match existing
4- New timber fence and gate with lockable access