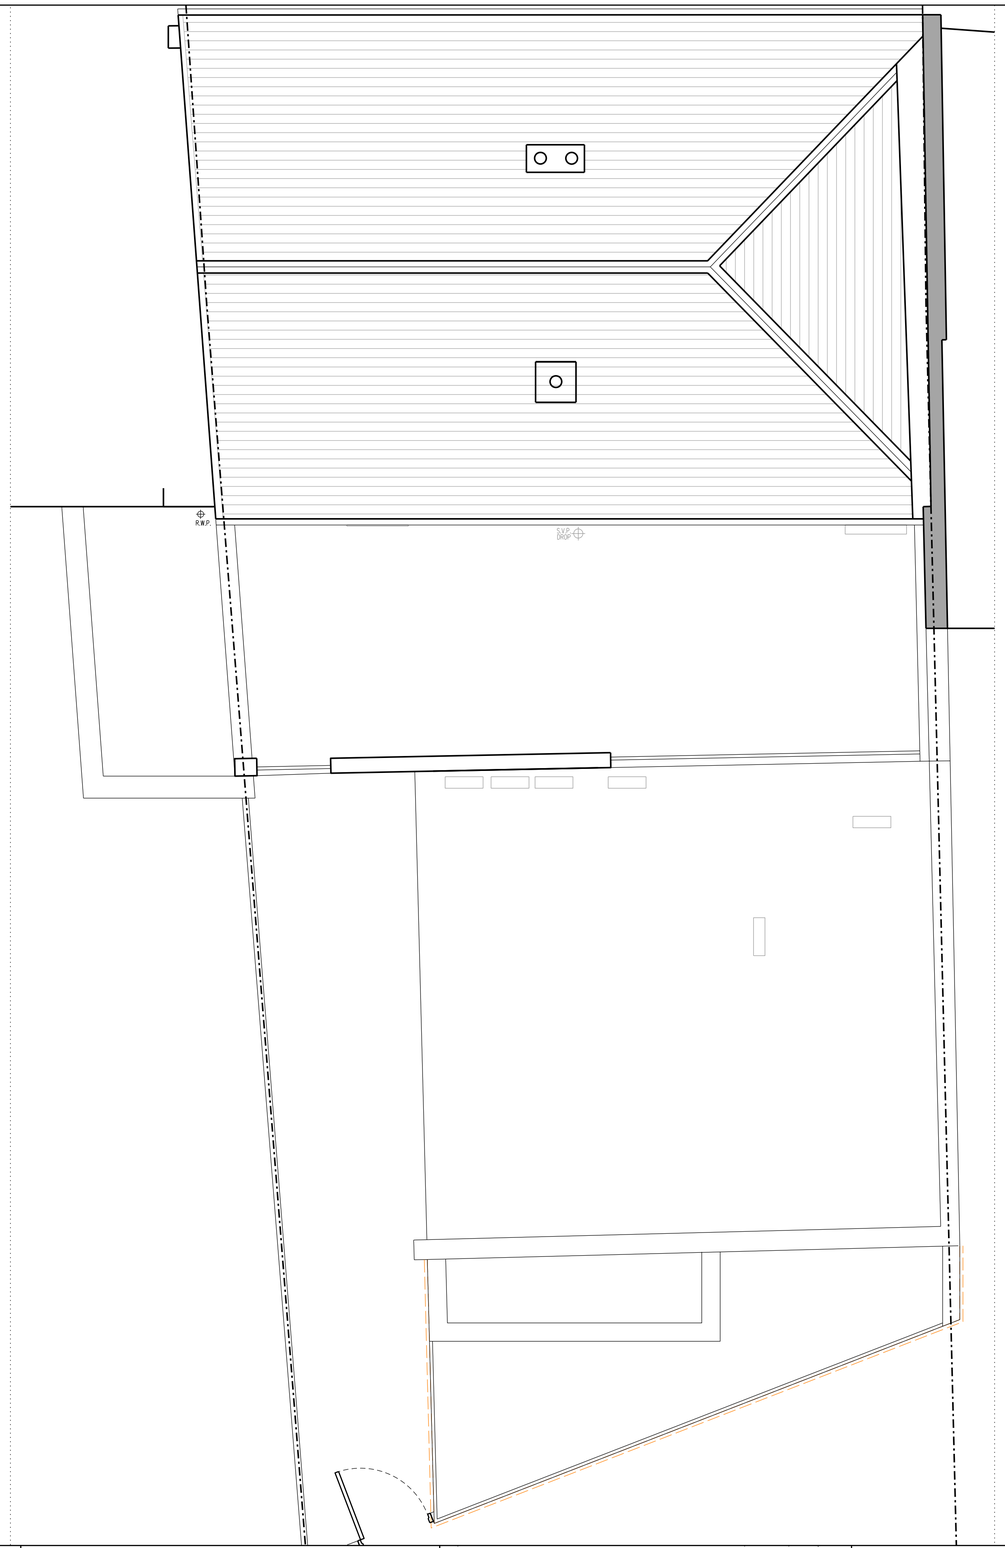


Proposed Roof Plan

KJC
architects
2 Grove Cottage
Carshalton, SM5 3BD
+44 (0) 20 3745 4405

1 - 3 Broadwater, Street West, BN14 9AB
Proposed Plans

INFORMATION 1:50@A1 or 1:100@A3 18.05.23

Project No	Type	Blg	Number	Zone/Lvl	Rev
2258	P	01	0213	Z00	02

0 1 2 3 4 5m
Scalebar

Area to be removed/demolished

North

Notes:
1. For planning only
2. Contractor to Check all dimensions and report omissions and errors to the Architect

No	Revision	Date	Initial	Chkd
02	Issued for planning	31.10.23	KJC	
01	Issued for planning	02.08.23	JS	KJC