
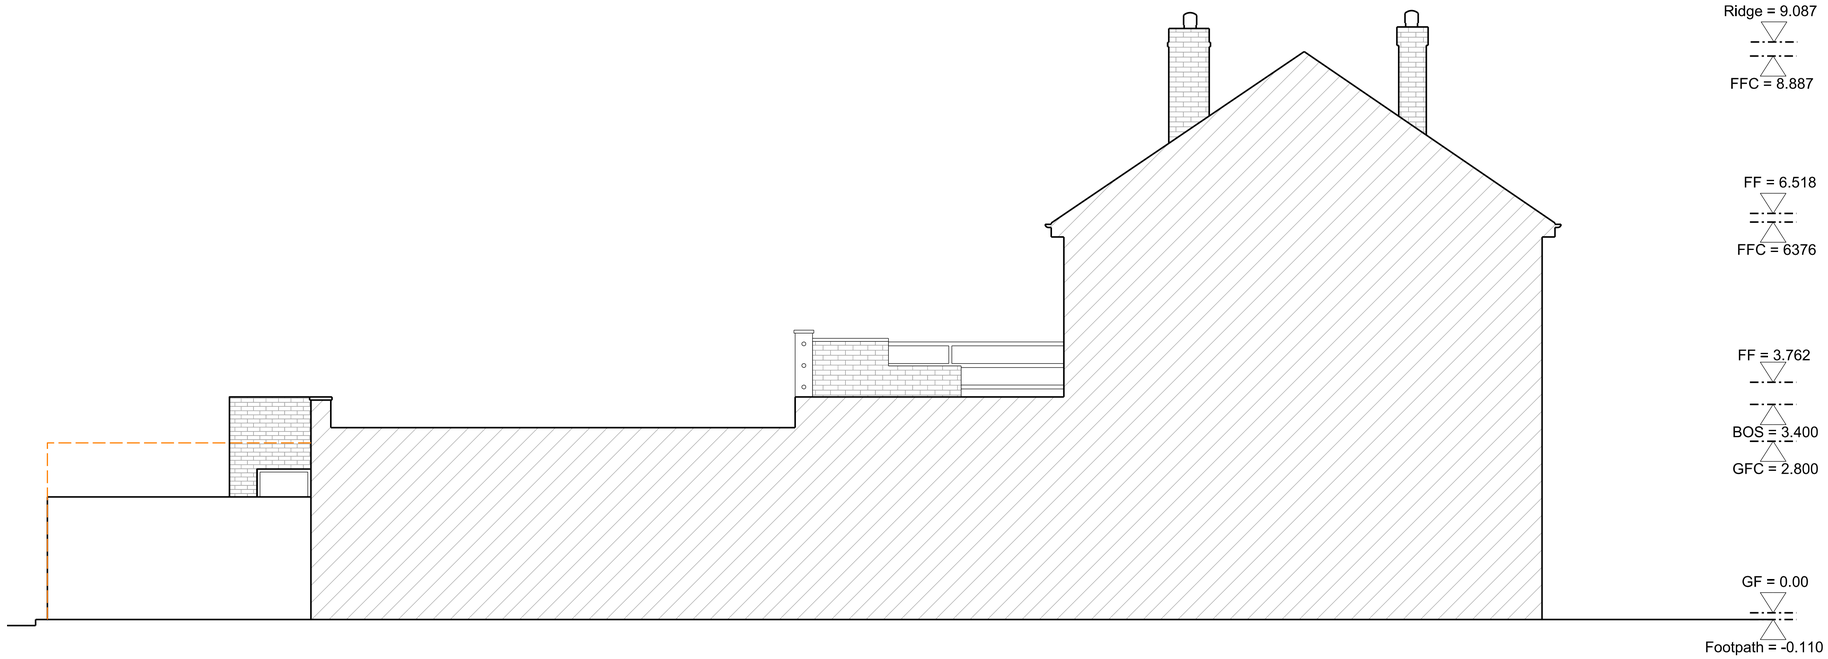


Proposed, West Facing, Side Elevation (to remain as existing)

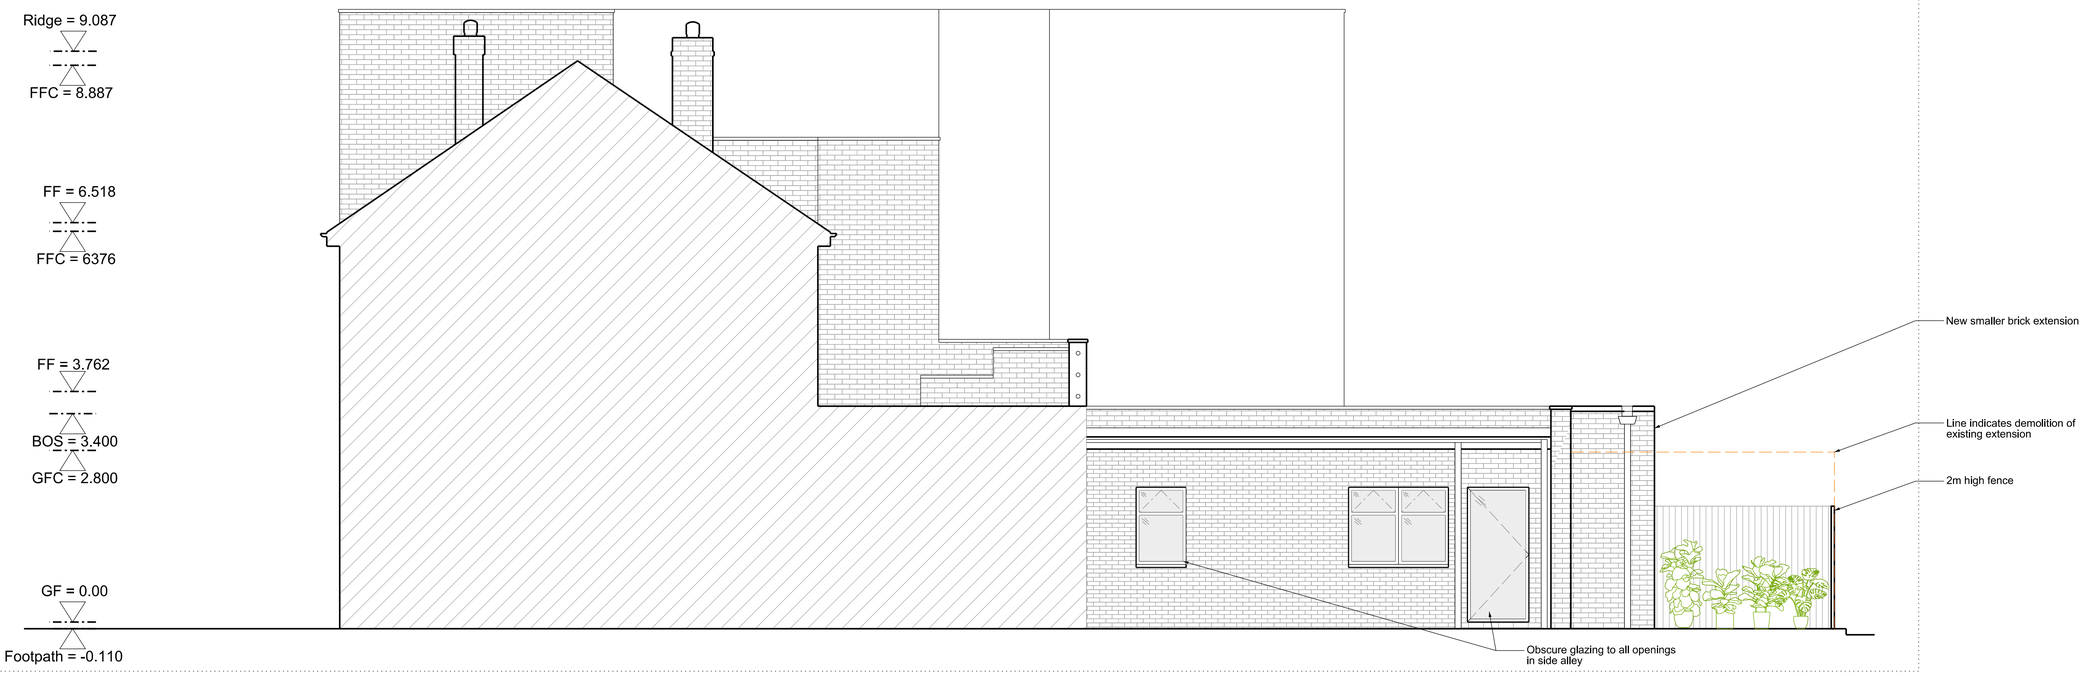

Proposed, East Facing, Side Elevation

KJC architects
2 Grove Cottage
Carshalton, SM5 3BD
+44 (0) 20 3745 4405

1 - 3 Broadwater, Street West, BN14 9AB

Propsed Elevations

INFORMATION 1:50@A1 or 1:100@A3 02.11.22

Project No	Type	Blg	Number	Zone/Lvl	Rev
2258	P	01	0222	Z01	03

0 1 2 3 4 5m
Scalebar

Area to be removed/demolished

North

Notes:
1. For planning only
2. Contractor to Check all dimensions and report omissions and errors to the Architect

No	Revision	Date	Initial	Chkd
03	Issued for planning	20.07.23	JS	KJC
02	Drawing labels corrected	18.05.23	MB	KJC
01	Issued to Client	28.10.21	JS	KJC