
CITYZEN IS THE TRADING NAME FOR CITYZEN LIMITED; REGISTERED OFFICE: PRESTON PARK HOUSE, BRIGHTON, BN1 6SB; REGISTERED NUMBER: 10634993

A0 : 841 x 1189

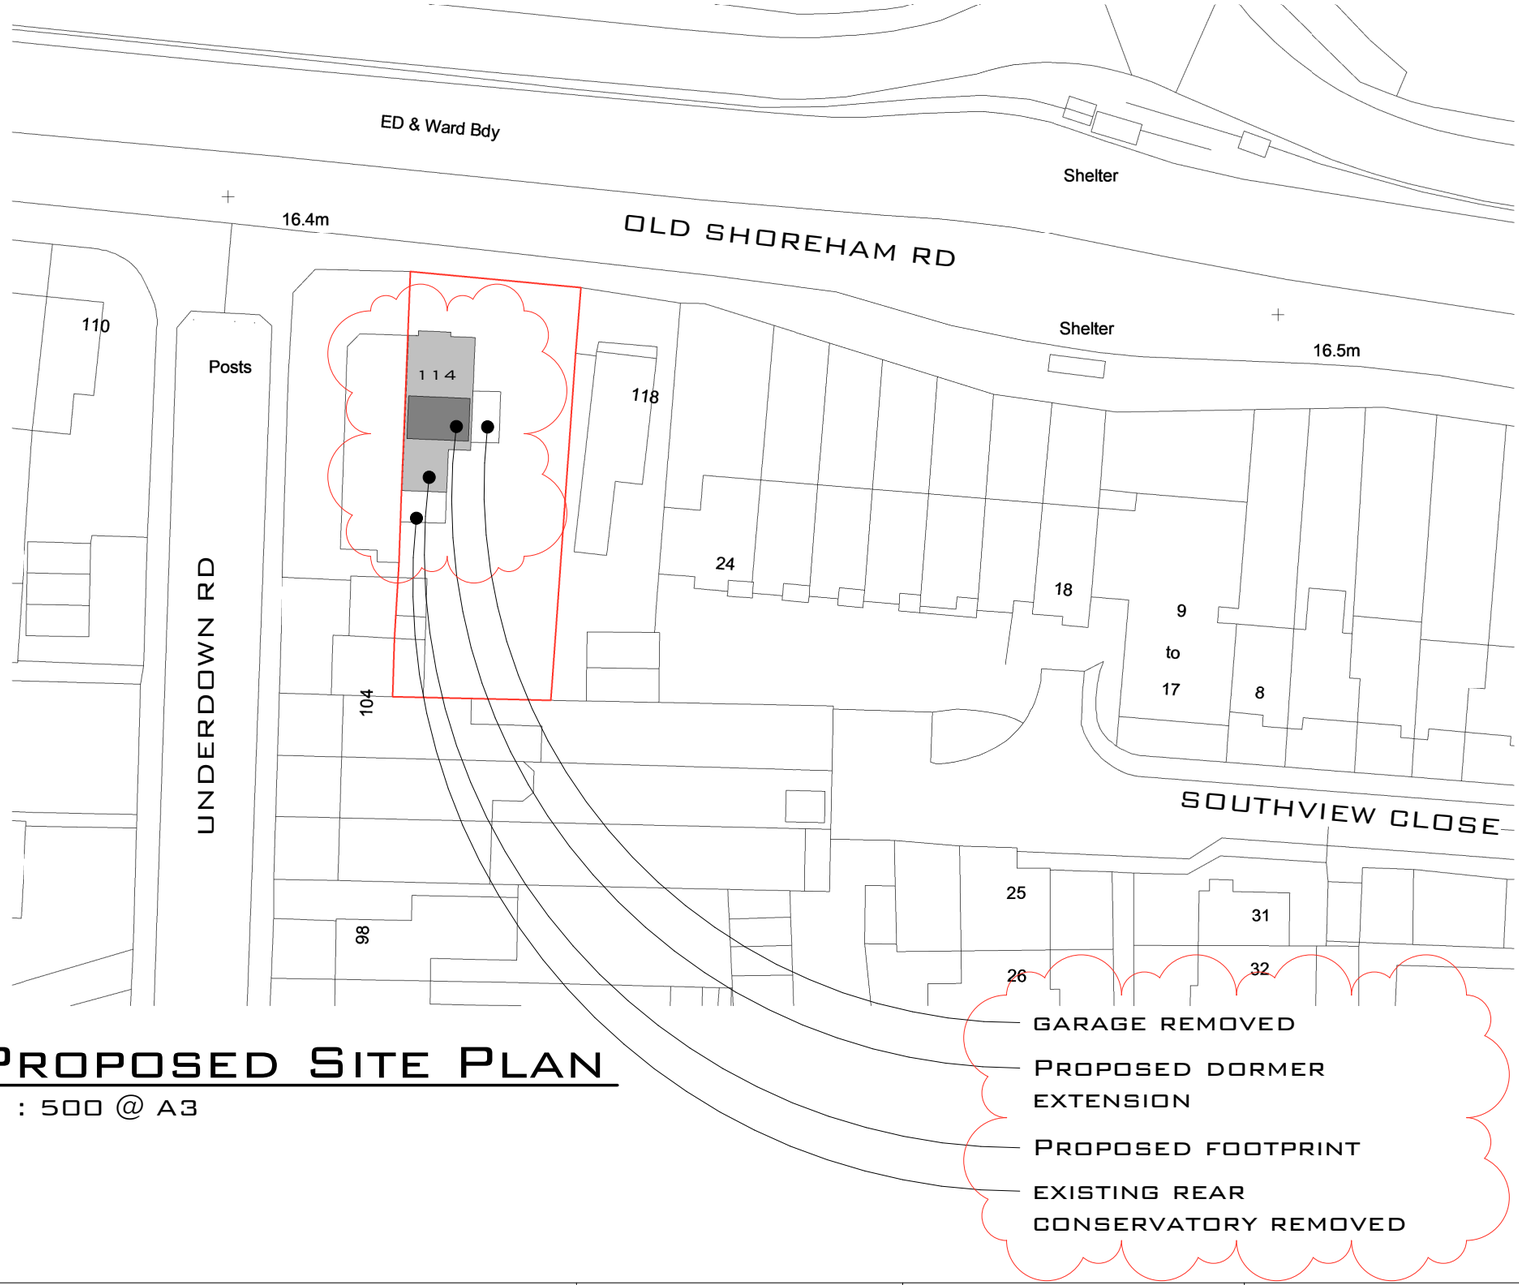

PROPOSED SITE PLAN

1 : 500 @ A3

NOTES:

- ALL DIMENSIONS ARE IN MM, UNLESS STATED OTHERWISE.
- ANY ERRORS OR OMISSIONS TO BE NOTIFIED TO CITYZEN IMMEDIATELY.
- CITYZEN IS NOT RESPONSIBLE FOR ANY BUILDING WORK THAT IS CARRIED OUT ON SITE.

Rev	Date	Revision	drawn	Checked	Approved
B	09.10.17	Amended to planning. Notes added	AG	RS	RS
A	02.10.14	Amended to planning. Notes added.	AG	RS	RS

PLANNING

0M 10M 20M 30M 40M 50M

Scale Bar @ 1:500

N

CLIENT: Chesterman Homes

PROJECT: 114 Old Shoreham Road - Refurbishment

TITLE: Proposed Site Plan

CITYZEN ARCHITECTURE | ENVIRONMENT
MARITIME HOUSE
BASIN ROAD NORTH
HOVE
EAST SUSSEX
BN41 1WR
CONTACT@CITYZENDESIGN.CO.UK
WWW.CITYZENDESIGN.CO.UK
01273 704 901
Chartered Institute of Architectural Technologists
Registered Practice

SCALE: 1 : 500 @ A3

DESIGNER: Designer

©COPYRIGHT CITYZEN LIMITED

DATE: 27.09.17

DRAWING: PROJECT REF - DRG NO. (REVISION)
1702 -PL - 102 - (B)

File Path: Z:\01 Projects\Cityzen\1700\1702 114 Old Shoreham Road (refurb)\3 – Project Documentation\3.1 Drawings\03 – Revit\1702-PD-Main.rvt