

CITYZEN IS THE TRADING NAME FOR CITYZEN LIMITED; REGISTERED OFFICE: PRESTON PARK HOUSE, BRIGHTON, BN1 6SB; REGISTERED NUMBER: 10634993

A0 : 841 x 1189

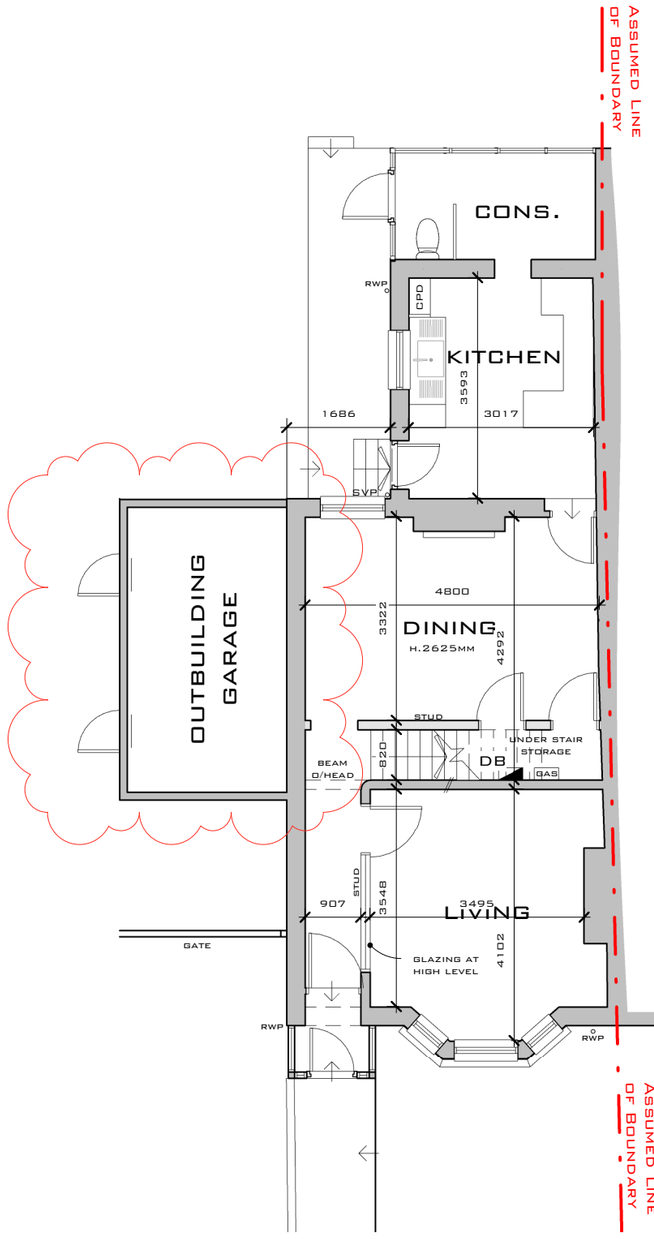

EXISTING GROUND FLOOR PLAN

1 : 100 @ A3

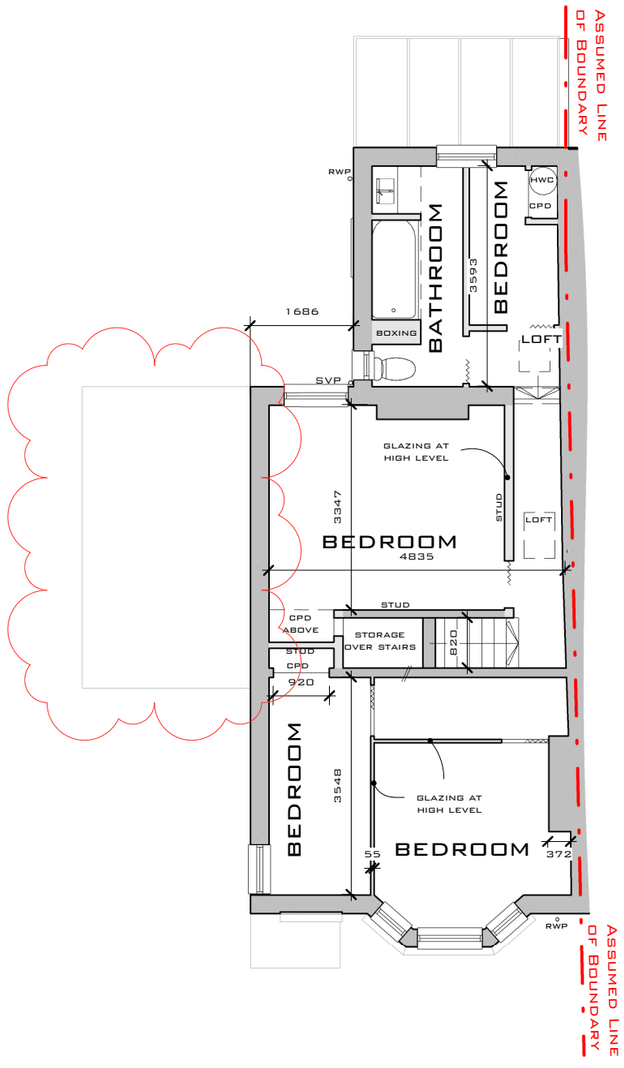

EXISTING FIRST FLOOR PLAN

1 : 100 @ A3

NOTES:

- ALL DIMENSIONS ARE IN MM, UNLESS STATED OTHERWISE.
- ANY ERRORS OR OMISSIONS TO BE NOTIFIED TO CITYZEN IMMEDIATELY.
- CITYZEN IS NOT RESPONSIBLE FOR ANY BUILDING WORK THAT IS CARRIED OUT ON SITE.

Rev	Date	Revision	drawn	Checked	Approved
A	19.10.17	Side Garage & Gate added. Dormer roof adjusted	AG	RS	RS

PLANNING

0M 1M 2M 3M 4M 5M 10M

Scale Bar @ 1:100

CLIENT: Chesterman Homes

PROJECT: 114 Old Shoreham Road - Refurbishment

TITLE: Existing Plans

CITYZEN ARCHITECTURE | ENVIRONMENT
MARITIME HOUSE
BASIN ROAD NORTH
HOVE
EAST SUSSEX
BN41 1WR
CONTACT@CITYZENDESIGN.CO.UK
WWW.CITYZENDESIGN.CO.UK
01273 704 901
Chartered Institute of Architectural Technologists
Registered Practice

SCALE: 1 : 100 @ A3

DESIGNER: Ainara Goikoetxea

©COPYRIGHT CITYZEN LIMITED

DATE: 27.09.17

DRAWING: PROJECT REF - DRG NO. (REVISION)
1702 -PL - 200 - (A)