
CITYZEN IS THE TRADING NAME FOR CITYZEN LIMITED; REGISTERED OFFICE: PRESTON PARK HOUSE, BRIGHTON, BN1 6SB; REGISTERED NUMBER: 10634993

A0 : 841 x 1189

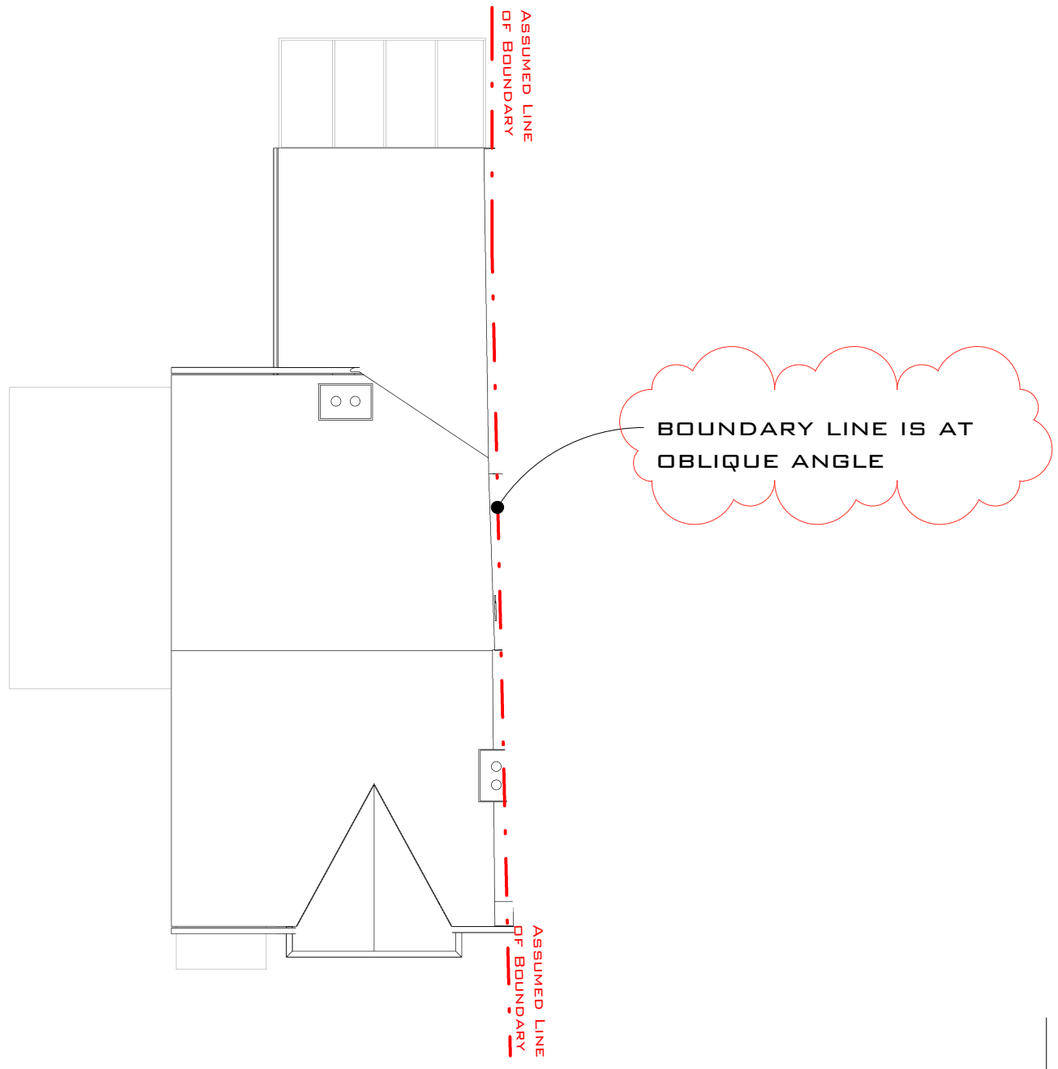

Notes:

- ALL DIMENSIONS ARE IN MM, UNLESS STATED OTHERWISE.
- ANY ERRORS OR OMISSIONS TO BE NOTIFIED TO CITYZEN IMMEDIATELY.
- CITYZEN IS NOT RESPONSIBLE FOR ANY BUILDING WORK THAT IS CARRIED OUT ON SITE.

Existing Roof Plan

1 : 100 @ A3

Rev	Date	Revision	drawn	Checked	Approved
A	20.10.17	Side Garage & Gate added. Dormer roof adjusted	AG	RS	RS

PLANNING

0m 1m 2m 3m 4m 5m 10m

Scale Bar @ 1:100

N

Client: Chesterman Homes

Project: 114 Old Shoreham Road - Refurbishment

Title: Existing Roof Level

CITYZEN ARCHITECTURE | ENVIRONMENT
MARITIME HOUSE
BASIN ROAD NORTH
HOVE
EAST SUSSEX
BN41 1WR
CONTACT@CITYZENDESIGN.CO.UK
WWW.CITYZENDESIGN.CO.UK
01273 704 901
Chartered Institute of Architectural Technologists
Registered Practice

Scale: 1 : 100 @ A3

Designer: Ainara Goikoetxea

©COPYRIGHT CITYZEN LIMITED

Date: 27.09.17

Drawing: project ref - drg no. (revision)

1702 -PL - 201 - (A)

File Path: Z:\01 Projects\Cityzen\1700\1702 114 Old Shoreham Road (refurb)\3 – Project Documentation\3.1 Drawings\03 – Revit\1702-PD-Main.rvt