

CITYZEN IS THE TRADING NAME FOR CITYZEN LIMITED; REGISTERED OFFICE: PRESTON PARK HOUSE, BRIGHTON, BN1 6SB; REGISTERED NUMBER: 10634993

A0 : 841 x 1189

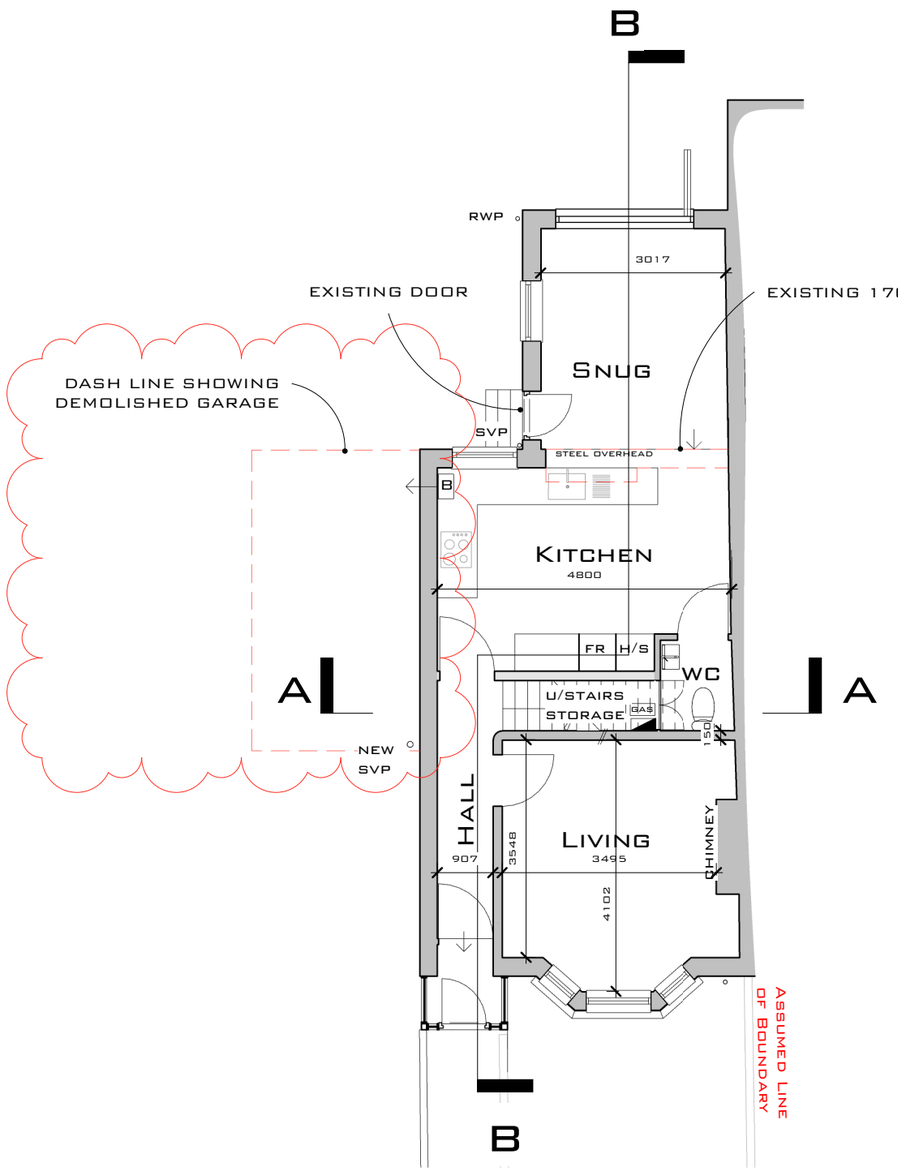

PROPOSED GROUND FLOOR PLAN

1 : 100 @ A3

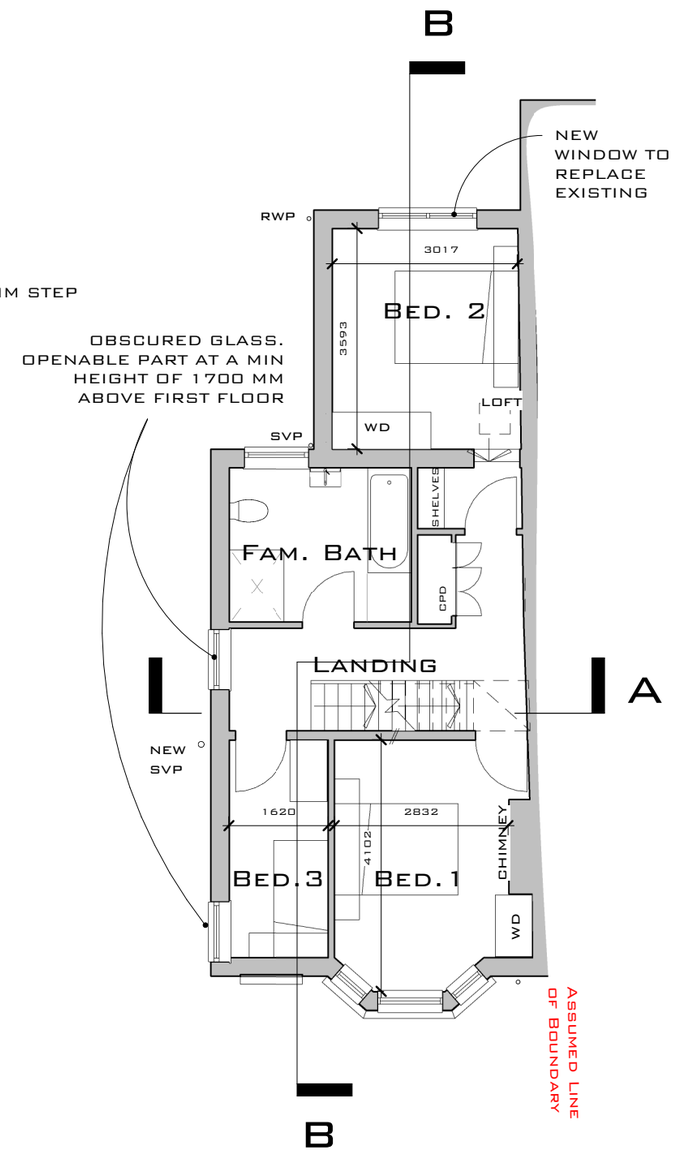

PROPOSED FIRST FLOOR PLAN

1 : 100 @ A3

NOTES:

- ALL DIMENSIONS ARE IN MM, UNLESS STATED OTHERWISE.
- ANY ERRORS OR OMISSIONS TO BE NOTIFIED TO CITYZEN IMMEDIATELY.
- CITYZEN IS NOT RESPONSIBLE FOR ANY BUILDING WORK THAT IS CARRIED OUT ON SITE.

Rev	Date	Revision	drawn	Checked	Approved
C	19.10.17	Side Garage & Gate added. Dormer roof adjusted	AG	RS	RS
B	09.10.17	Amended to planning. Notes added	AG	RS	RS
A	02.10.14	Amended to planning. Notes added.	AG	RS	RS

PLANNING

0M 1M 2M 3M 4M 5M 10M

SCALE BAR @ 1:100

CLIENT: CHESTERMAN HOMES

PROJECT: 114 OLD SHOREHAM ROAD - REFURBISHMENT

TITLE: PROPOSED PLANS

CITYZEN ARCHITECTURE | ENVIRONMENT
MARITIME HOUSE
BASIN ROAD NORTH
HOVE
EAST SUSSEX
BN41 1WR
CONTACT@CITYZENDESIGN.CO.UK
WWW.CITYZENDESIGN.CO.UK
01273 704 901
Chartered Institute of Architectural Technologists
Registered Practice

SCALE: 1 : 100 @ A3

DESIGNER: AINARA GOIKOETXEA

©COPYRIGHT CITYZEN LIMITED

DATE: 27.09.17

DRAWING: PROJECT REF - DRG NO. (REVISION)
1702 -PL - 250 - (C)