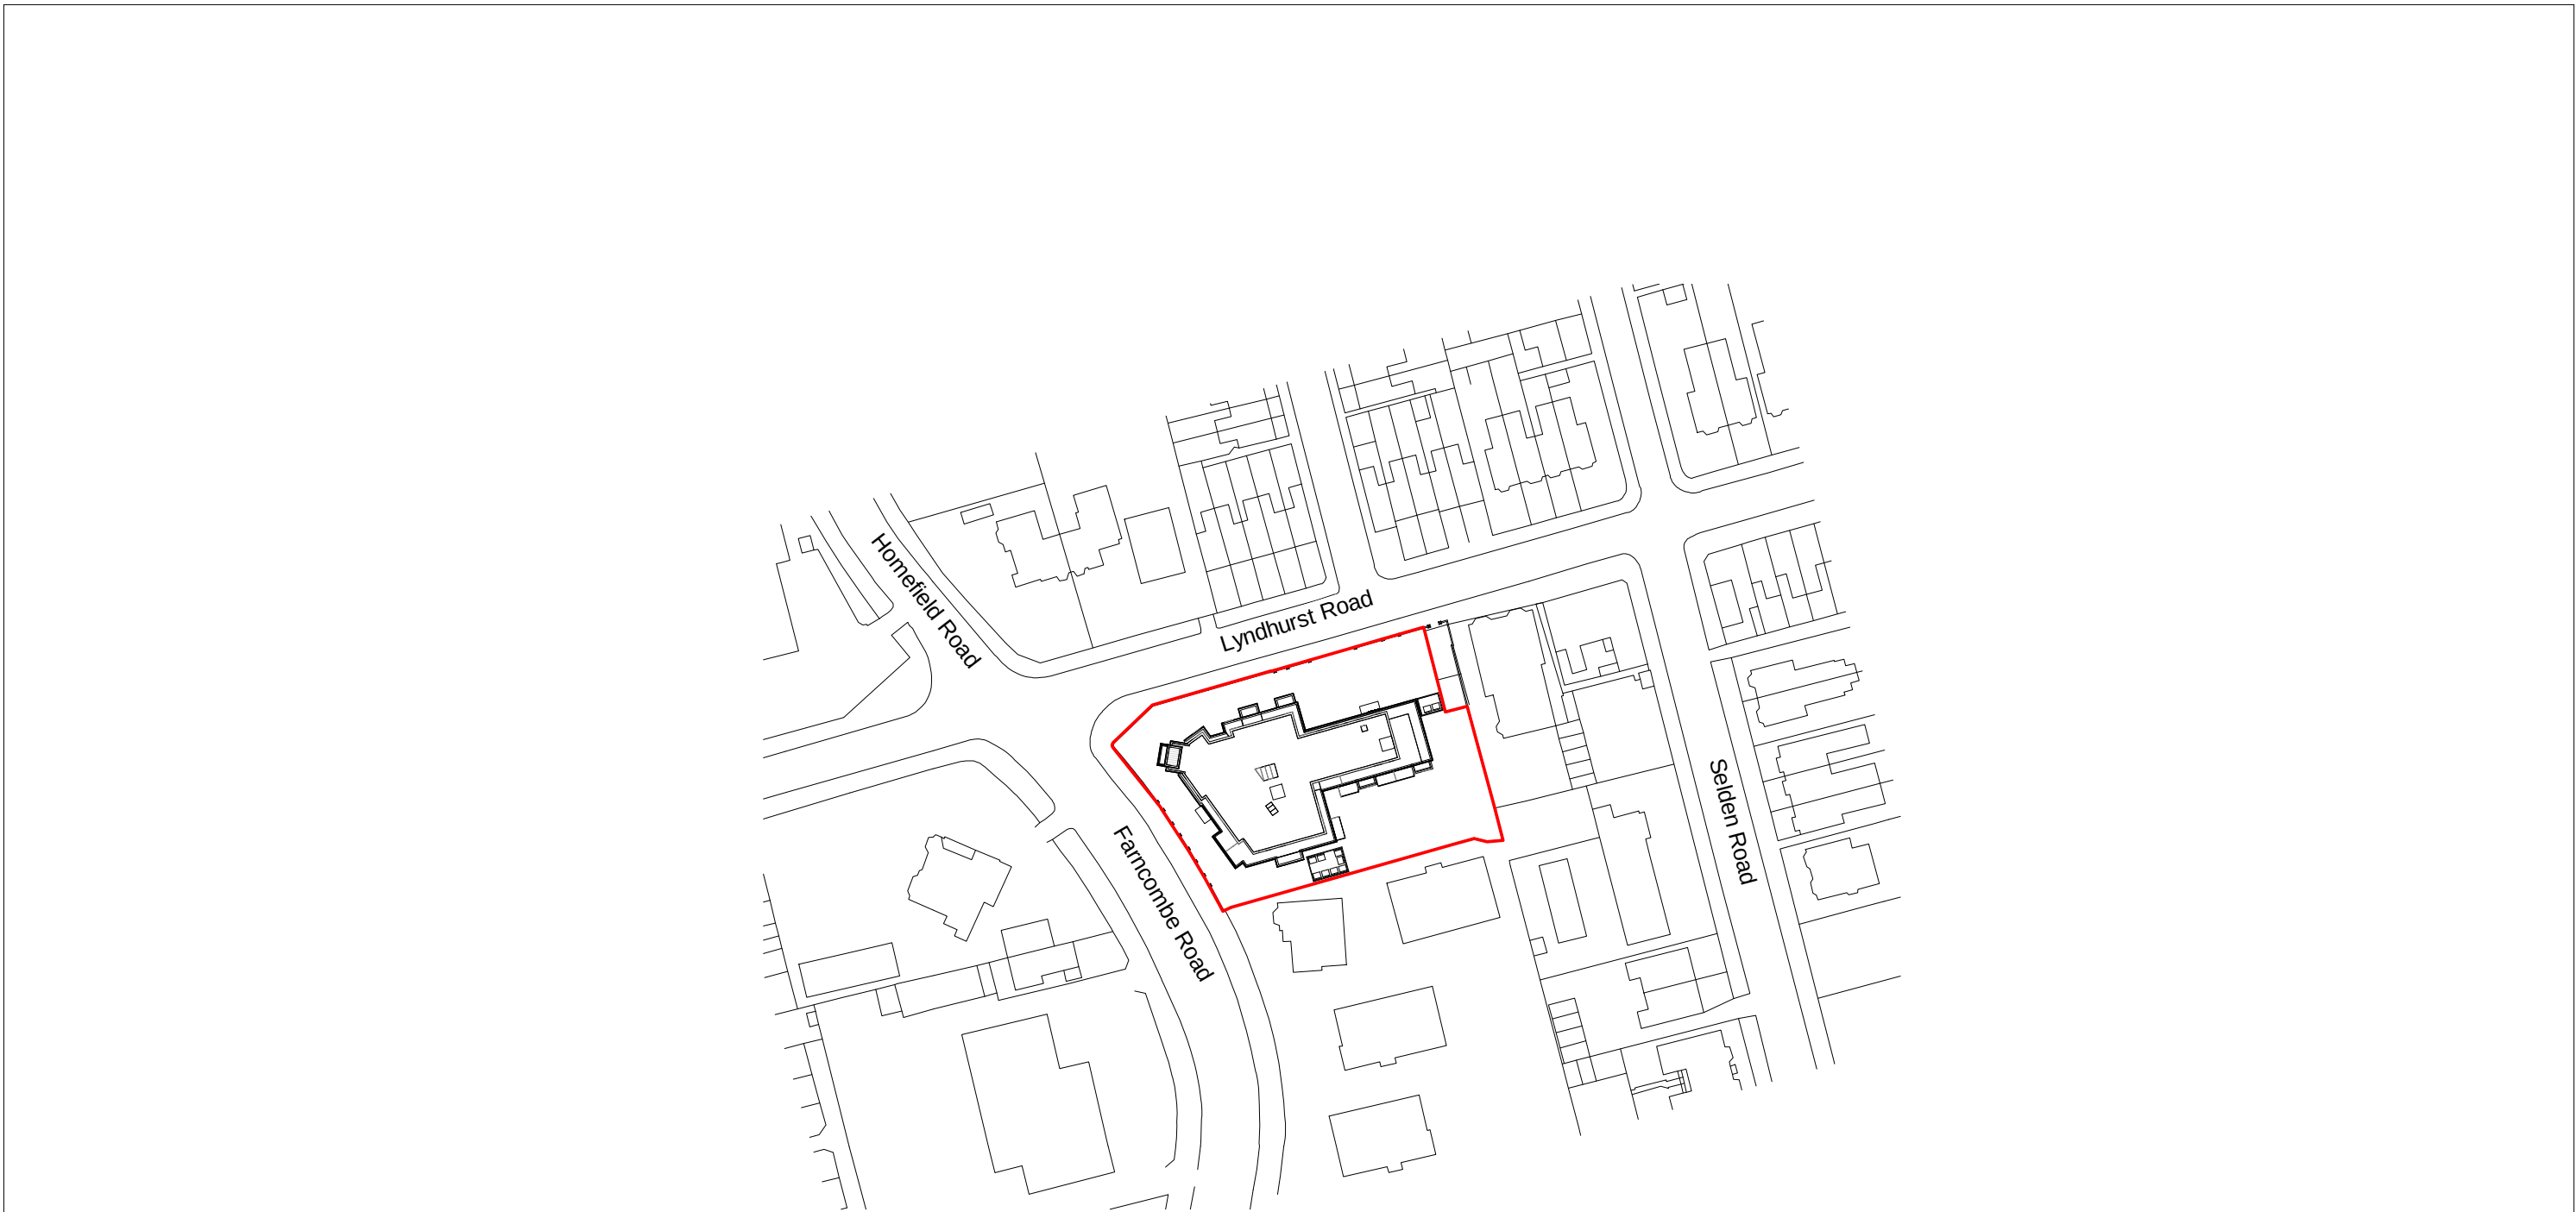


LCE architects^{UK}
design management consultancy

164-165 Western Road Brighton BN1 2BB
T 01273 206710 F 01273 206891 E info@LCEarch.com W LCEarch.com
LCE architects a subsidiary of LCE holdings Ltd ISO 9001:2015 certified

project
22 Lyndhurst Road

client
Roffey Homes

scale 1:1250 @A3			
drawn GE/MD			
checked MG	B	15/06/18	Planning Amendments
	A	18/12/17	Planning Update
	revision	date	description
	GE	MD	
	dwn	chkd	

drawing Site Location Plan	date 29/09/17
drawing number 16923-PA-001	revision B

DO NOT SCALE FROM THIS DRAWING. THIS DRAWING IS COPYRIGHT ©