
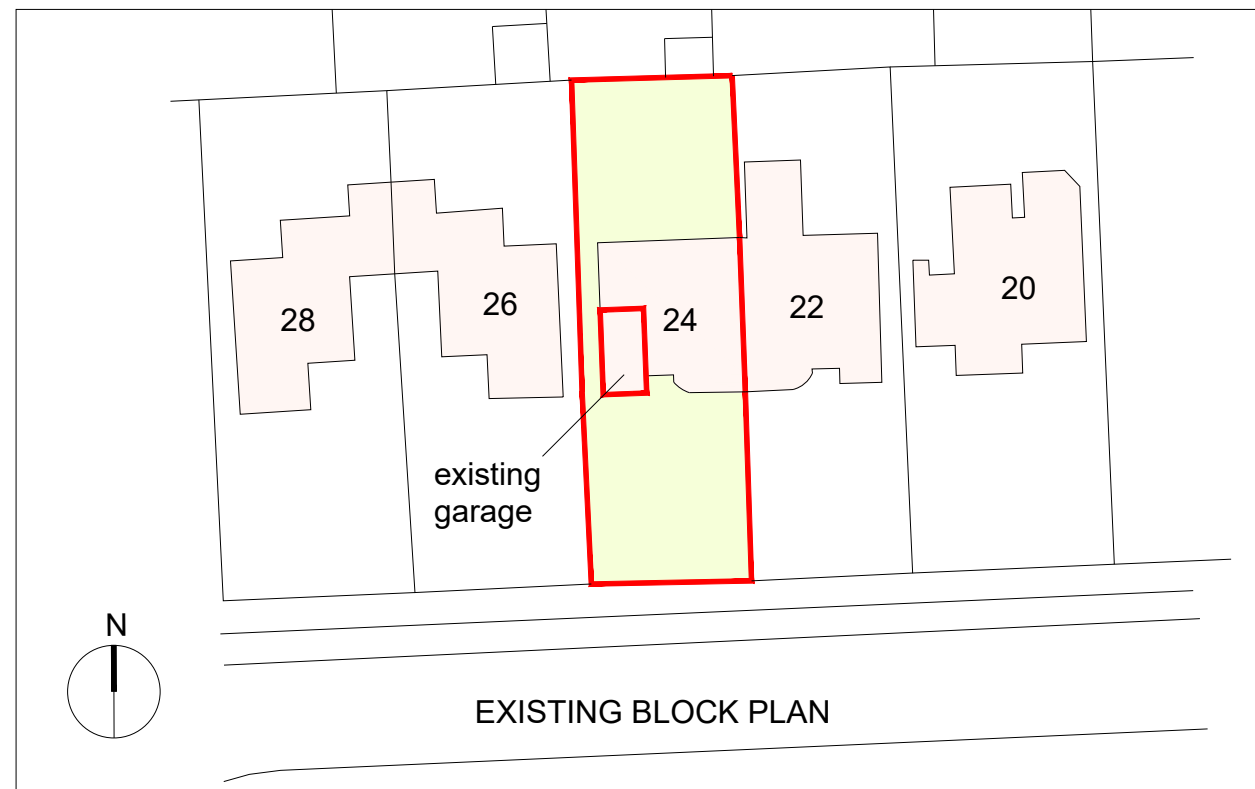
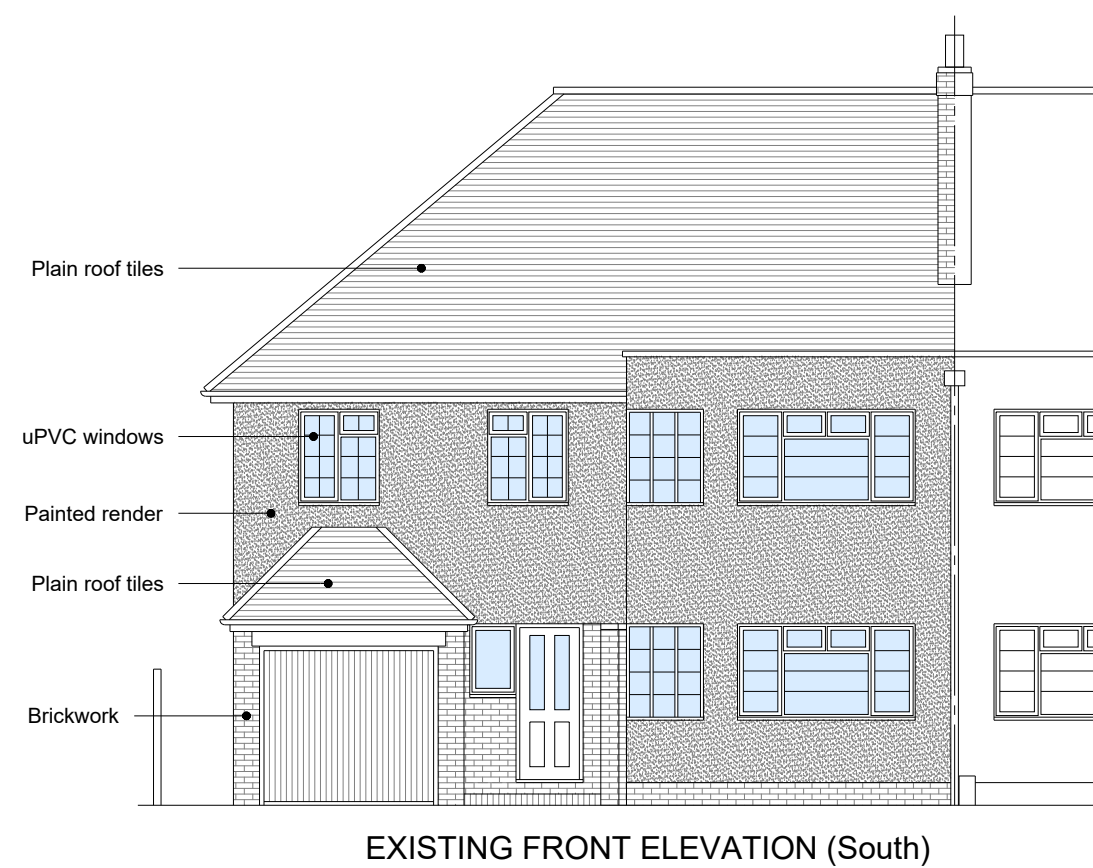
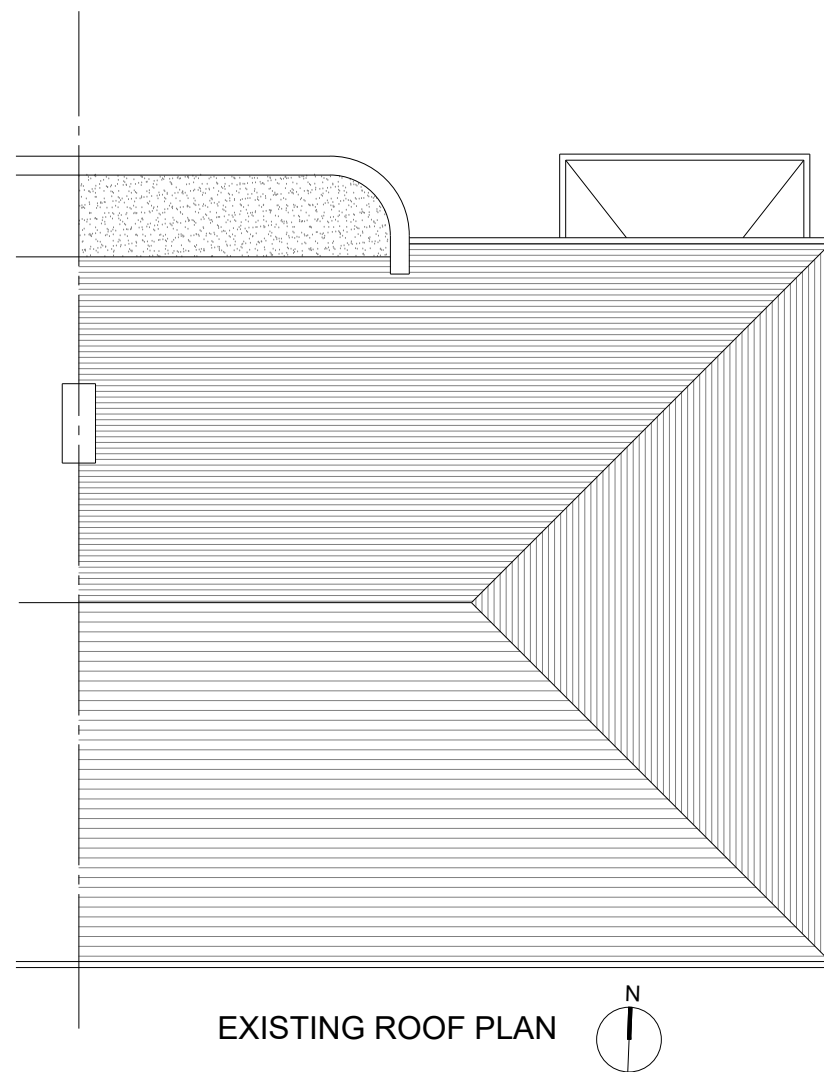


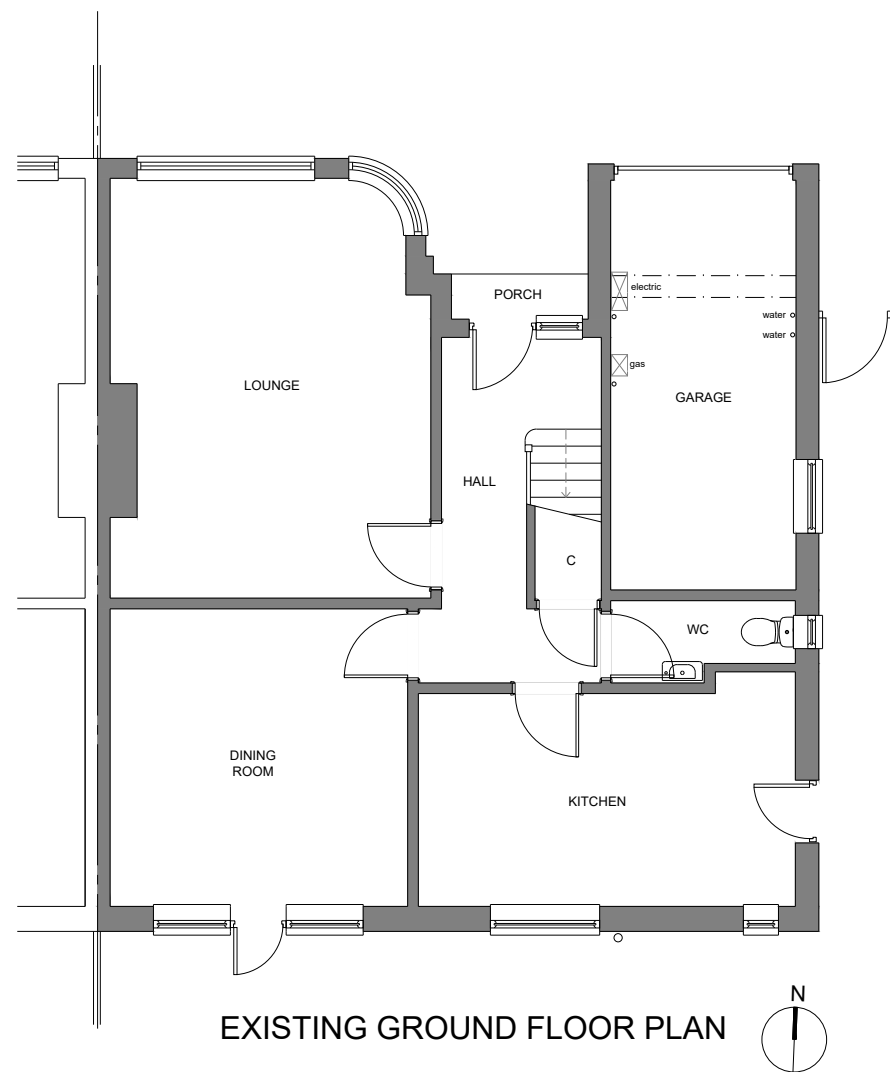

0m 1m 2.5m 5m
Scale 1:100

0m 5m 12.5m 25m
Scale 1:500

 mark alford design architecture Heatherlands Bracken Lane Storrington West Sussex RH20 3HS T: 01903 740033 E: office@markalforddesign.com	client: GORING METHODIST CHURCH project title: 24 ASHURST DRIVE, GORING GARAGE CONVERSION drawing title: EXISTING PLANS AND ELEVATIONS	drawn by: MSA date: APR '26 scale: 1:100 / 1:500 @ A3 issue status: FOR LAWFULNESS CERTIFICATE (Proposed Use) drawing number: 26607 / PD100 revision: 1 This drawing may not be used or reproduced without written consent. Copyright reserved No dimensions to be scaled from this drawing except for Planning purposes.
---	---	--