




PART GROUND FLOOR PLAN.

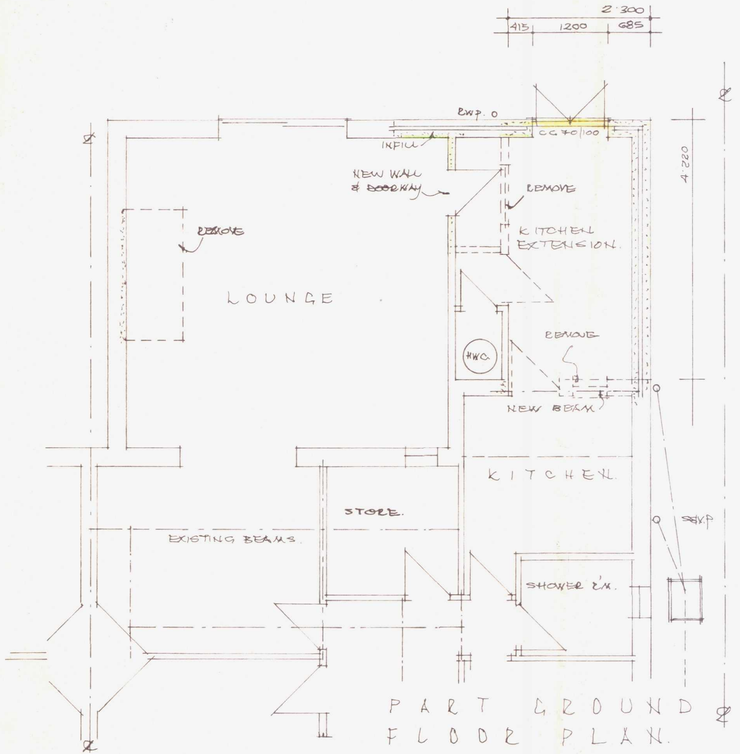

Rear Elevation

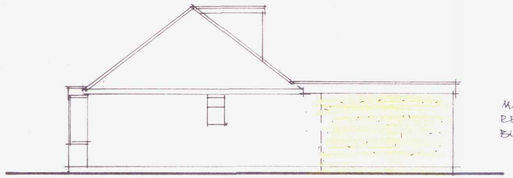

Side Elevation

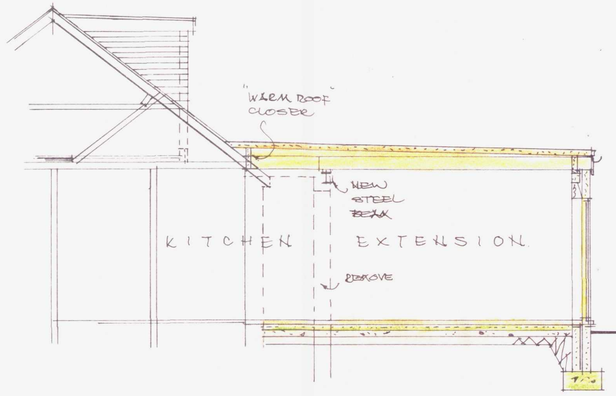


SECTION THROUGH



Block Plan
Scale 1/500

ADUR DISTRICT COUNCIL
PLANNING DIVISION
PLAN No. Ad0035/07
DATE RECEIVED 13 JUN 2007

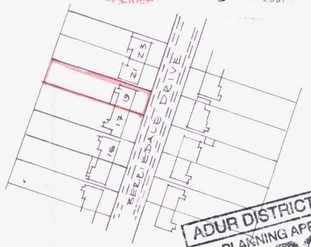

Location Plan
Scale 1/1250

ADUR DISTRICT COUNCIL
PLANNING APPLICATION
APPROVED
DATE 24 JUL 2007

Proposed Infill Single Storey Extension @ 19, Berriedale Drive Sompting West Sussex.

For.
Mr. & Mrs. G. Hawkes.

scale : 1:50 1:100
date : March 2007
drawn : r.j.b

Drwg. 1908

ROBERT J. BAKER. H.N.C. Bldg.
'JUGLANS', MOUNT WAY,
LANCING. WEST SX.
01903 754976