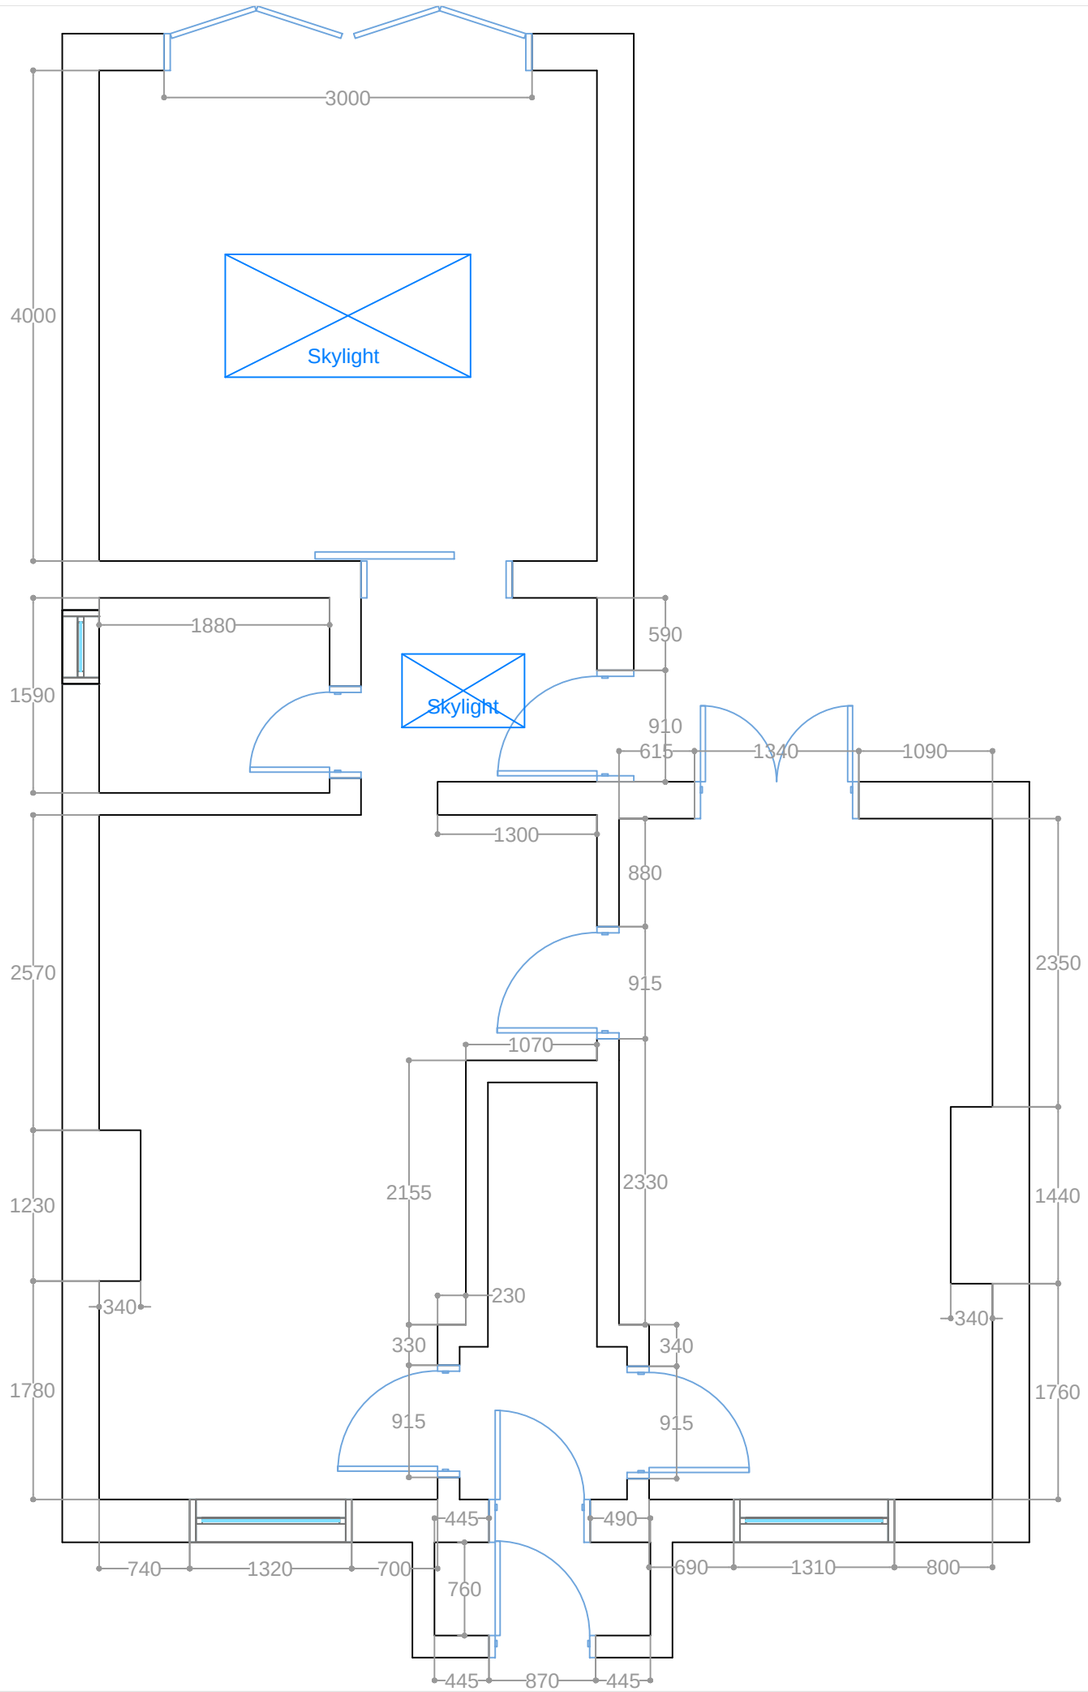

General Notes

PROJECT.

REF.

DATE.
20th February 2019

REV.DATE.

SCALE.
1:50 @ A3

DRAWN BY.
GD

FURNITURE SPECIALIST .
WH

ACG BUILDERS