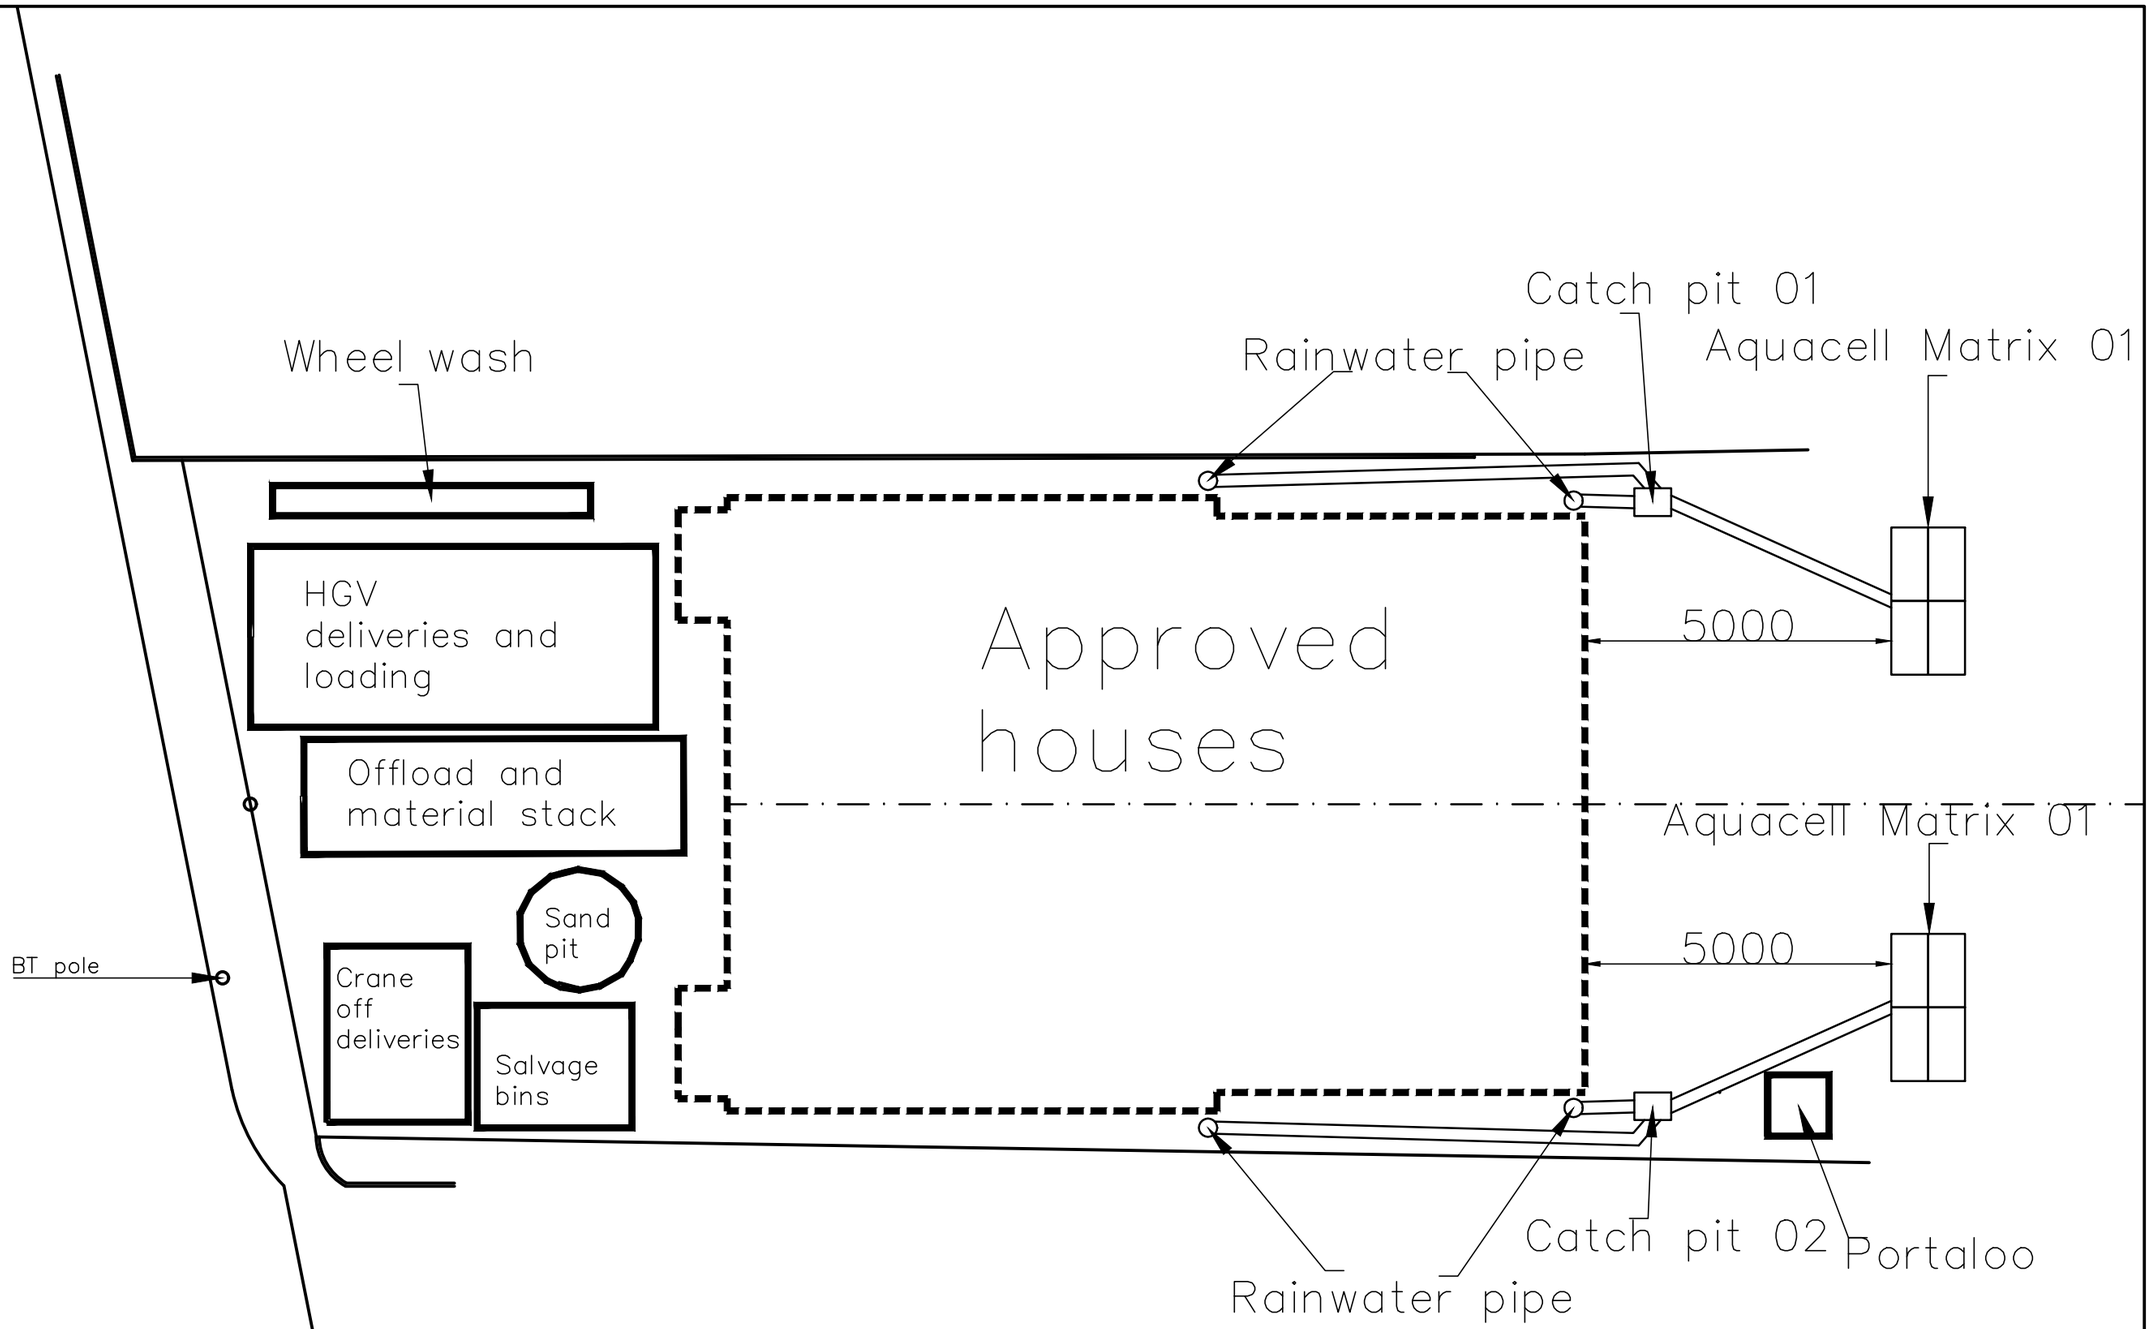

75 Manor Road,
Lancing,
BN15 0GH

Construction management & drainage plan

Revisions
a) Note/Date/Initial
b)
c)
d)

CAAD
Critchley Architecture And Design
Contact: 02392 474 919 | info@caad.online
The Old Brewery,15E South Street, Havant, PO9 1BU

N

Scale A3 = 1:100
Drawn CAL
Date 01/02/19

0

19005_105

10m 20m 30m 40m