LANDSCAPING SPECIFICATION

As CAAD Ltd. Specification

February 2019

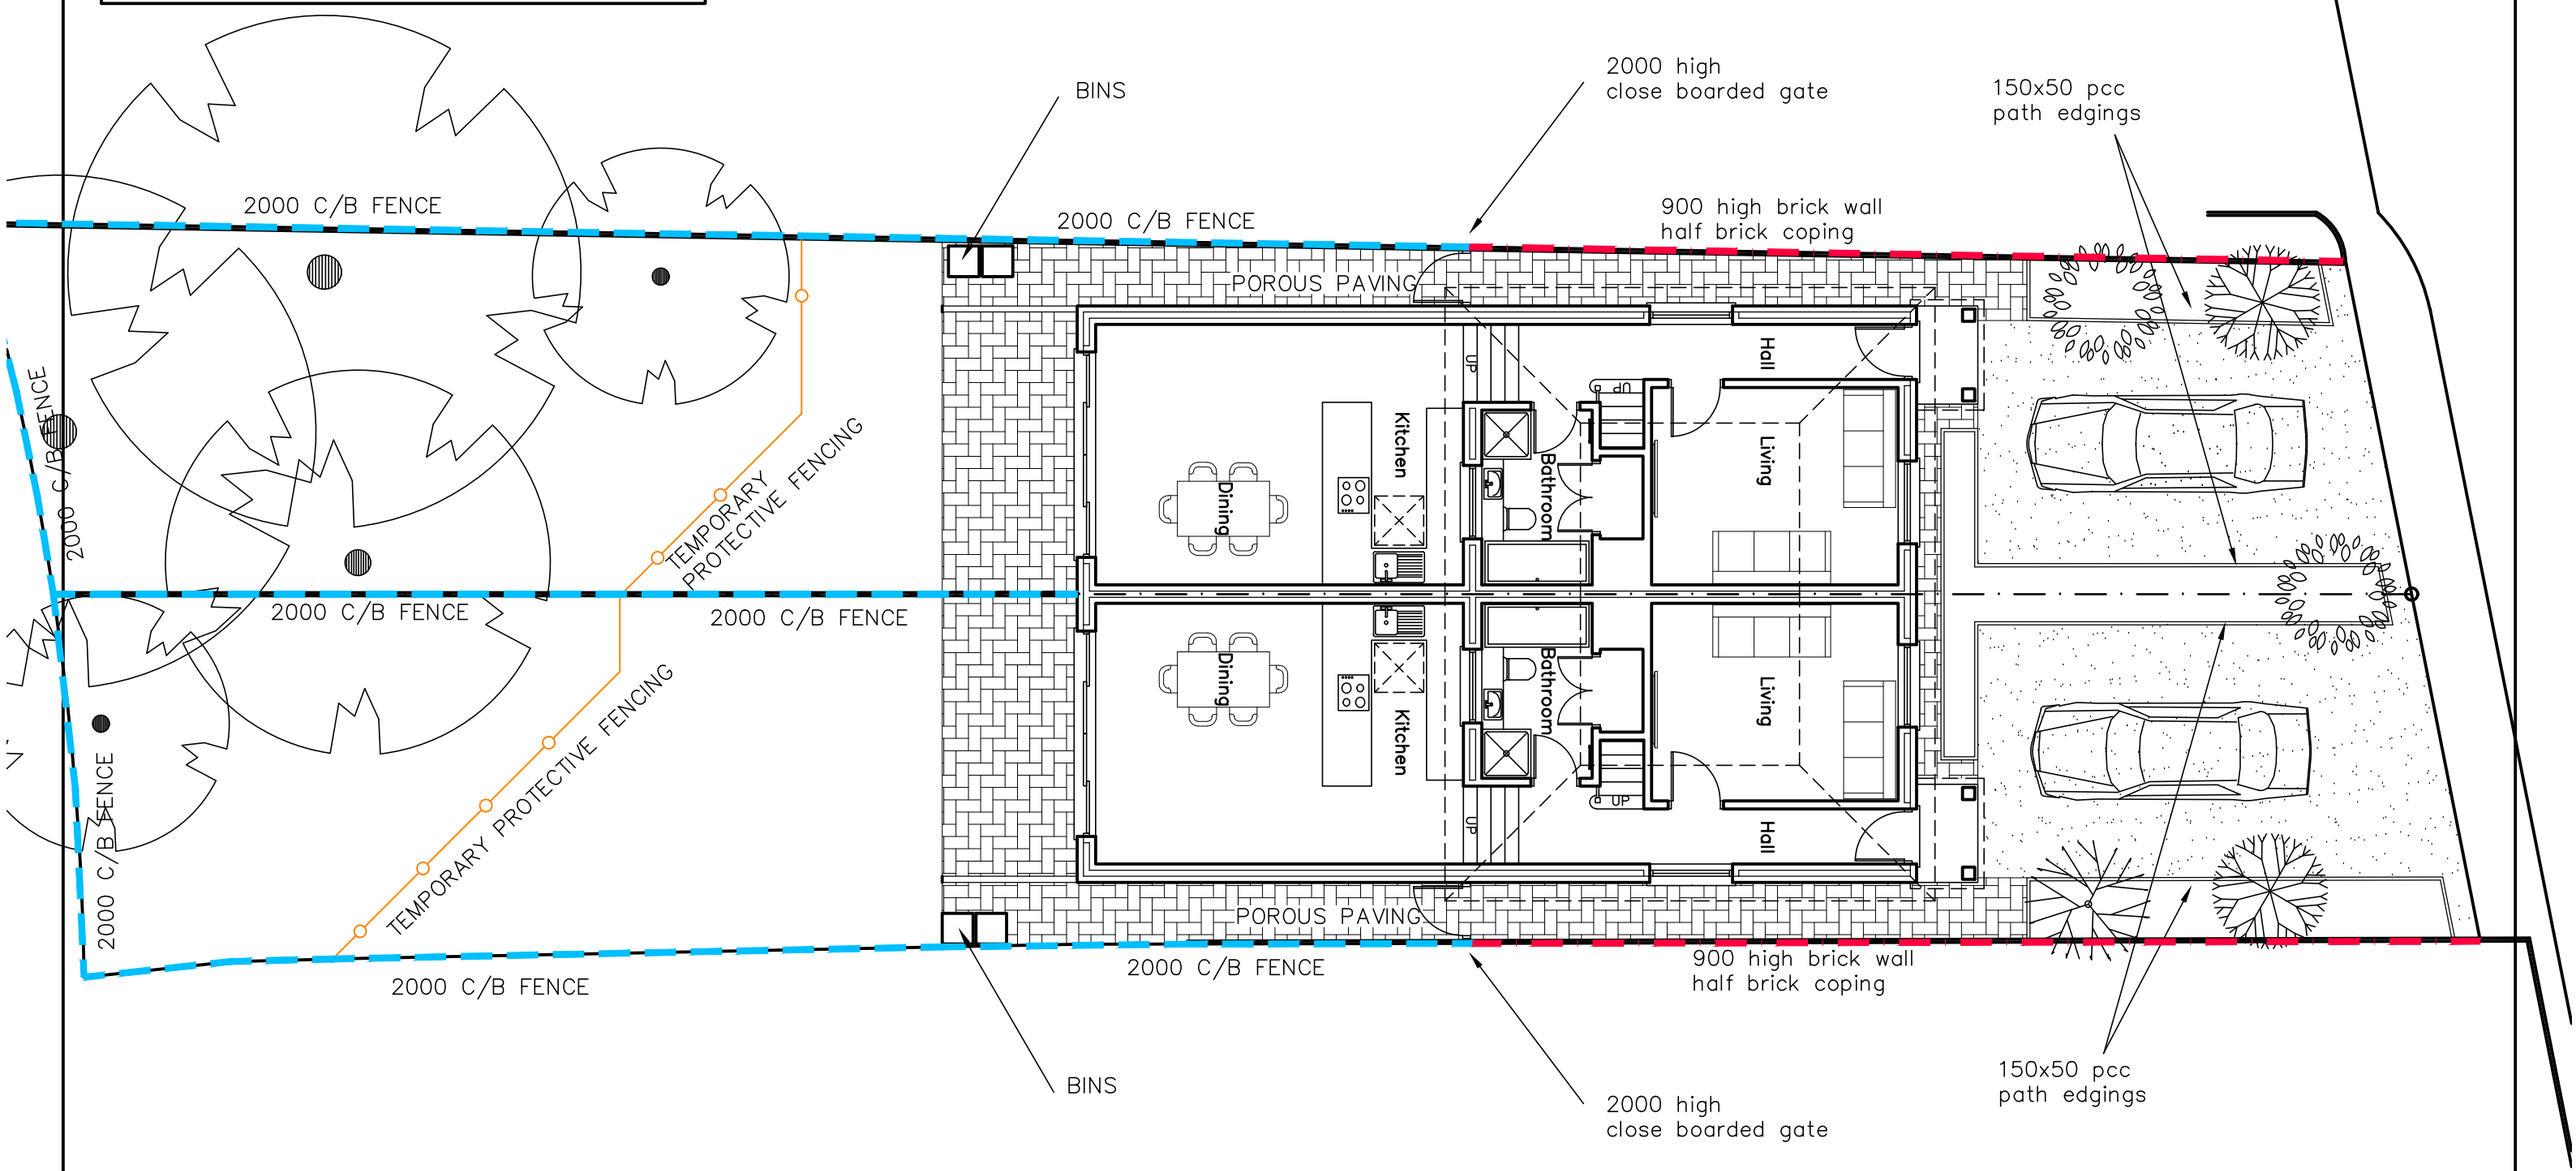

75 Manor Road,
Lancing,
BN15 0GH

PROPOSED LANDSCAPING PLAN

Revisions
a) Fencing defined 25/02/19 MHC
b)
c)
d)

CAAD
Critchley Architecture And Design
Contact: 02392 474 919 | info@caad.online
The Old Brewery,15E South Street, Havant, PO9 1BU

10m 20m 30m 40m

Scale A3 = 1:100
Drawn JGF
Date 21/01/19

19005_106 A